LEGEND

SELECTIVE TREE CLEARING

TREE CLEARING

NOTES:

1. SELECTIVE TREE CLEARING AND TREE CLEARING MUST BE PERFORMED AT THE LOCATIONS SHOWN. ALL WOODY SPECIES MUST BE CUT FLUSH WITH THE GROUP. THERE WILL BE NO GRUBBING.

0 200' 400'

US Army Corps of Engineers®
Chicago District

MARK	DESCRIPTION	TRACKING NO	ACTION	DATE

MARK	DESCRIPTION	TRACKING NO	ACTION	DATE

U.S. ARMY CORPS OF ENGINEERS
CHICAGO DISTRICT
CHICAGO, IL

DESIGNED BY: FAYE LEFFLER, PE
DWN BY: A
CKD BY:
SUBMITTED BY: JOHN A. GROBOSKI, P.E.
PLOT SCALE: 1" = 200'
PLOT DATE: 1/21/2015
SIZE: ANSI D
FILE NAME: LP06ARY06DPR-CE101.dgn
DATE: 1/14/15
SOLICITATION NO.:
CONTRACT NO.:
FILE NUMBER:

LOCKPORT PRAIRIE ECOSYSTEM RESTORATION
CAP SECTION 206

TREE REMOVAL

SHEET IDENTIFICATION
CE101
SHEET 5 OF 12

LEGEND

SELECTIVE TREE CLEARING

TREE CLEARING

NOTES:

1. SELECTIVE TREE CLEARING AND TREE CLEARING MUST BE PERFORMED AT THE LOCATIONS SHOWN. ALL WOODY SPECIES MUST BE CUT FLUSH WITH THE GROUP. THERE WILL BE NO GRUBBING.

0 200' 400'

US Army Corps of Engineers®
Chicago District

MARK	DESCRIPTION	TRACKING NO	ACTION	DATE

MARK	DESCRIPTION	TRACKING NO	ACTION	DATE

U.S. ARMY CORPS OF ENGINEERS
CHICAGO DISTRICT
CHICAGO, IL

DESIGNED BY: FAYE LEFFLER, PE
DWN BY: A
CKD BY:
SUBMITTED BY: JOHN A. GROBOSKI, P.E.
PLOT SCALE: 1" = 200'
PLOT DATE: 1/21/2015
SIZE: ANSI D
FILE NAME: LP06ARV06DPR-CE102.dgn
DATE: 1/14/15
SOLICITATION NO.:
CONTRACT NO.:
FILE NUMBER:

LOCKPORT PRAIRIE ECOSYSTEM RESTORATION
CAP SECTION 206

TREE REMOVAL

SHEET IDENTIFICATION
CE102
SHEET 6 OF 12

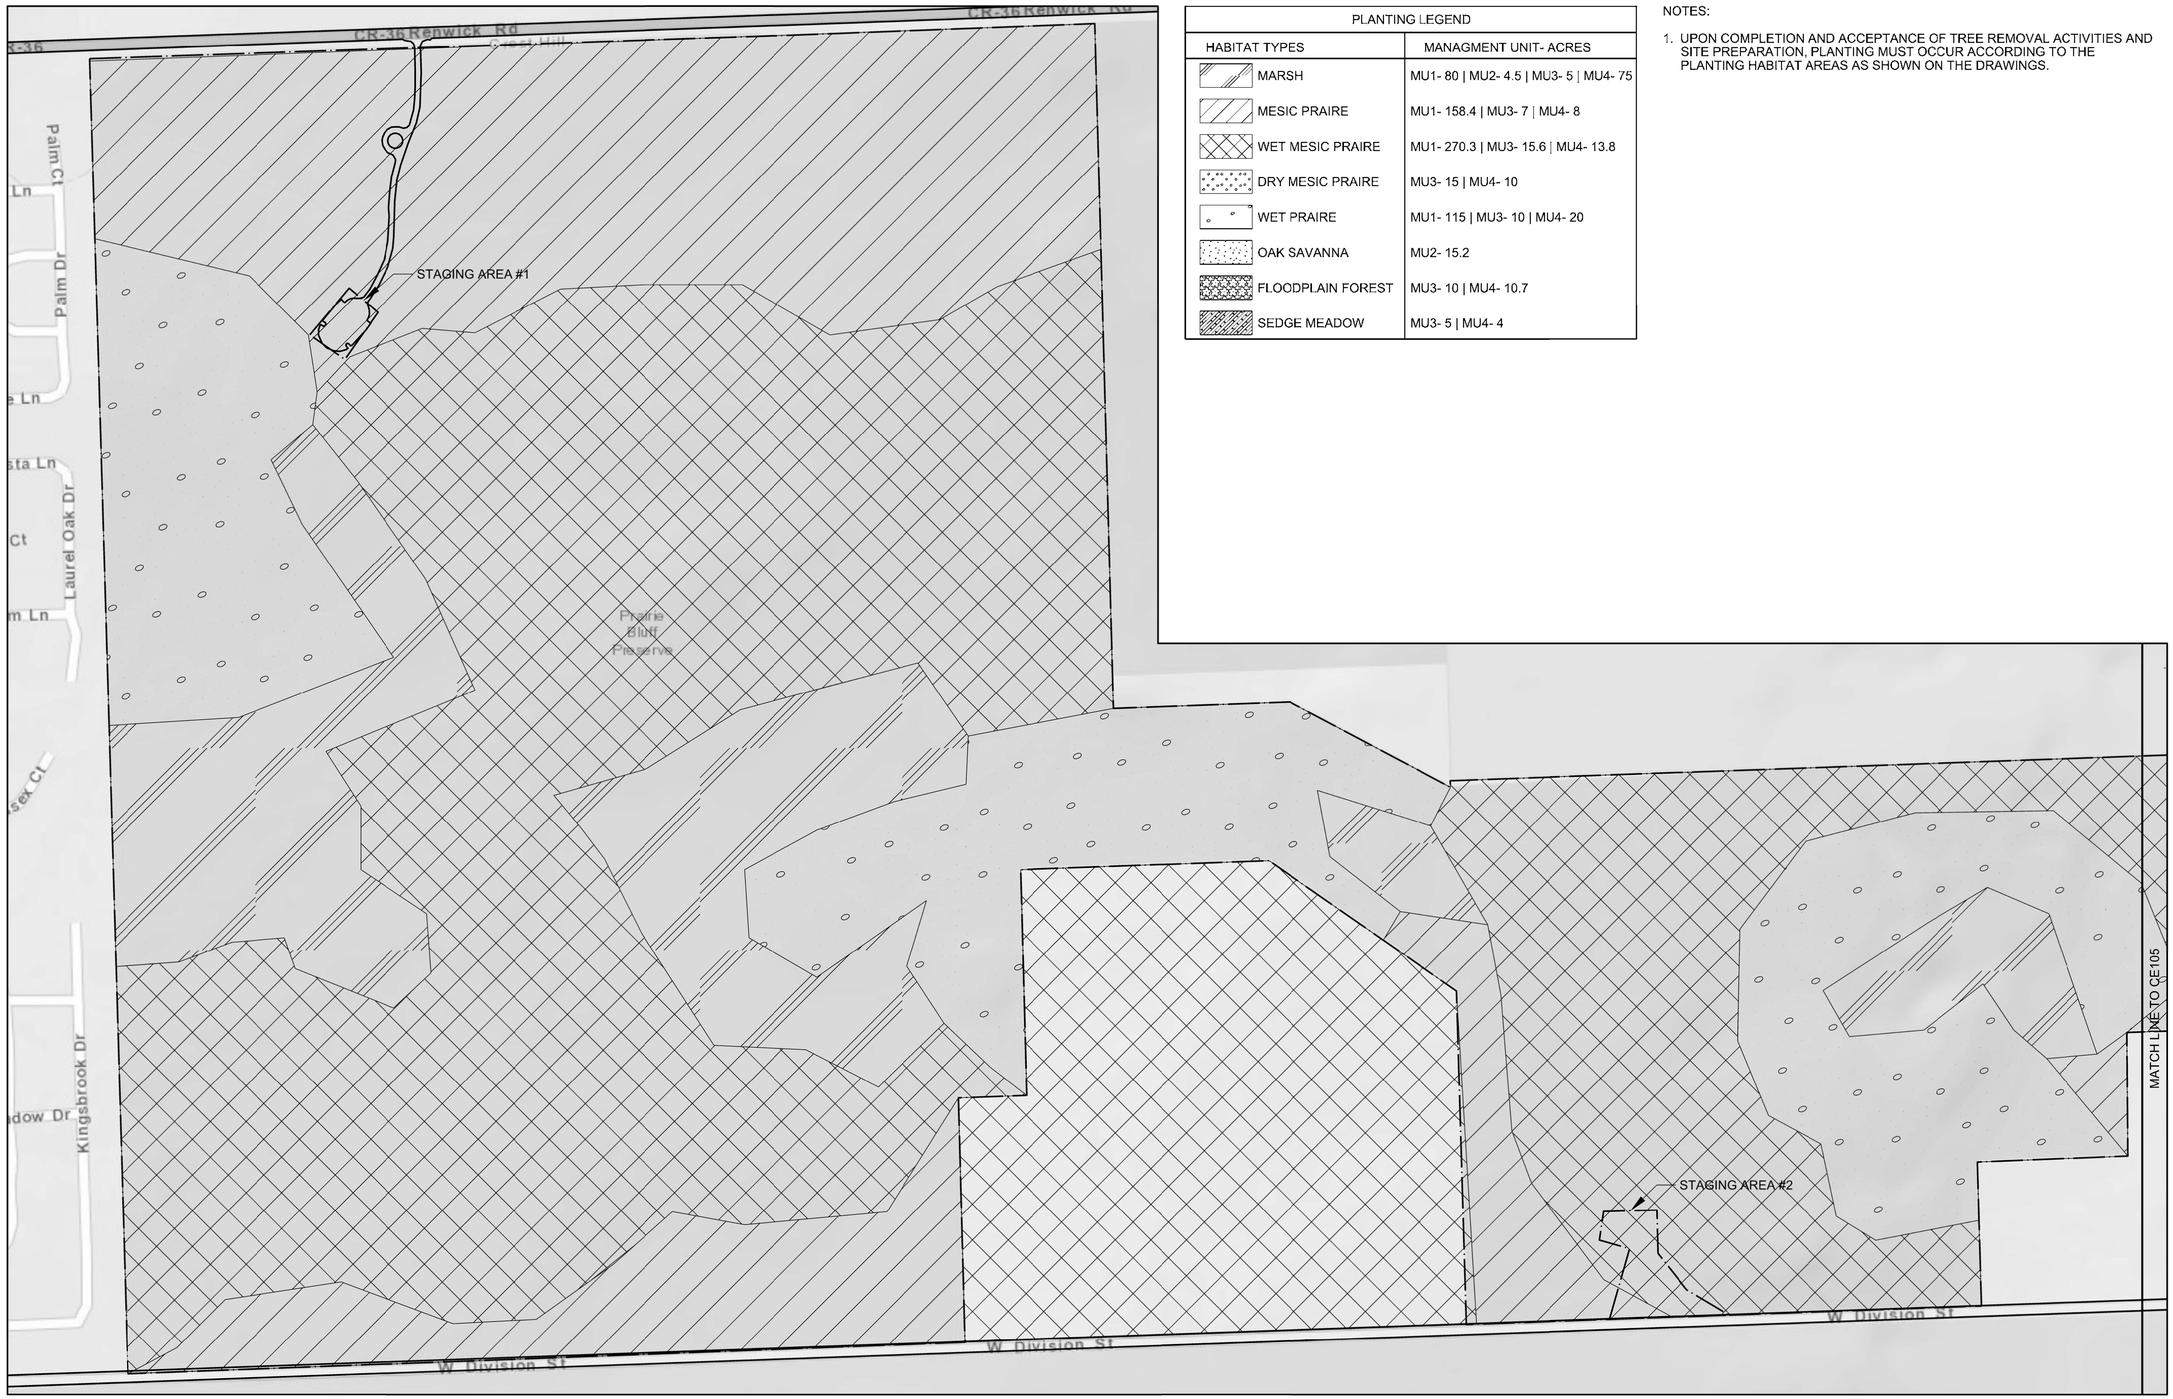

PLANTING LEGEND	
HABITAT TYPES	MANAGMENT UNIT- ACRES
MARSH	MU1- 80 | MU2- 4.5 | MU3- 5 | MU4- 75
MESIC PRAIRE	MU1- 158.4 | MU3- 7 | MU4- 8
WET MESIC PRAIRE	MU1- 270.3 | MU3- 15.6 | MU4- 13.8
DRY MESIC PRAIRE	MU3- 15 | MU4- 10
WET PRAIRE	MU1- 115 | MU3- 10 | MU4- 20
OAK SAVANNA	MU2- 15.2
FLOODPLAIN FOREST	MU3- 10 | MU4- 10.7
SEDGE MEADOW	MU3- 5 | MU4- 4

NOTES:

1. UPON COMPLETION AND ACCEPTANCE OF TREE REMOVAL ACTIVITIES AND SITE PREPARATION, PLANTING MUST OCCUR ACCORDING TO THE PLANTING HABITAT AREAS AS SHOWN ON THE DRAWINGS.

N

0 300' 600'

US Army Corps of Engineers® Chicago District

MARK	DESCRIPTION	TRACKING NO	ACTION	DATE

MARK	DESCRIPTION	TRACKING NO	ACTION	DATE

U.S. ARMY CORPS OF ENGINEERS
CHICAGO DISTRICT
CHICAGO, IL

DESIGNED BY: FAYE LEFFLER, PE
DWN BY: A
CKD BY:
SUBMITTED BY: JOHN A. GROBOSKI, P.E.
PLOT SCALE: 1" = 200'
PLOT DATE: 1/21/2015
SIZE: ANSI D
FILE NAME: LP06ARY06DPR-CE103.dgn
DATE: 1/14/15
SOLICITATION NO.:
CONTRACT NO.:
FILE NUMBER:

LOCKPORT PRAIRIE ECOSYSTEM RESTORATION
CAP SECTION 206

RESTORATION PLAN

SHEET IDENTIFICATION
CE103
SHEET 7 OF 12