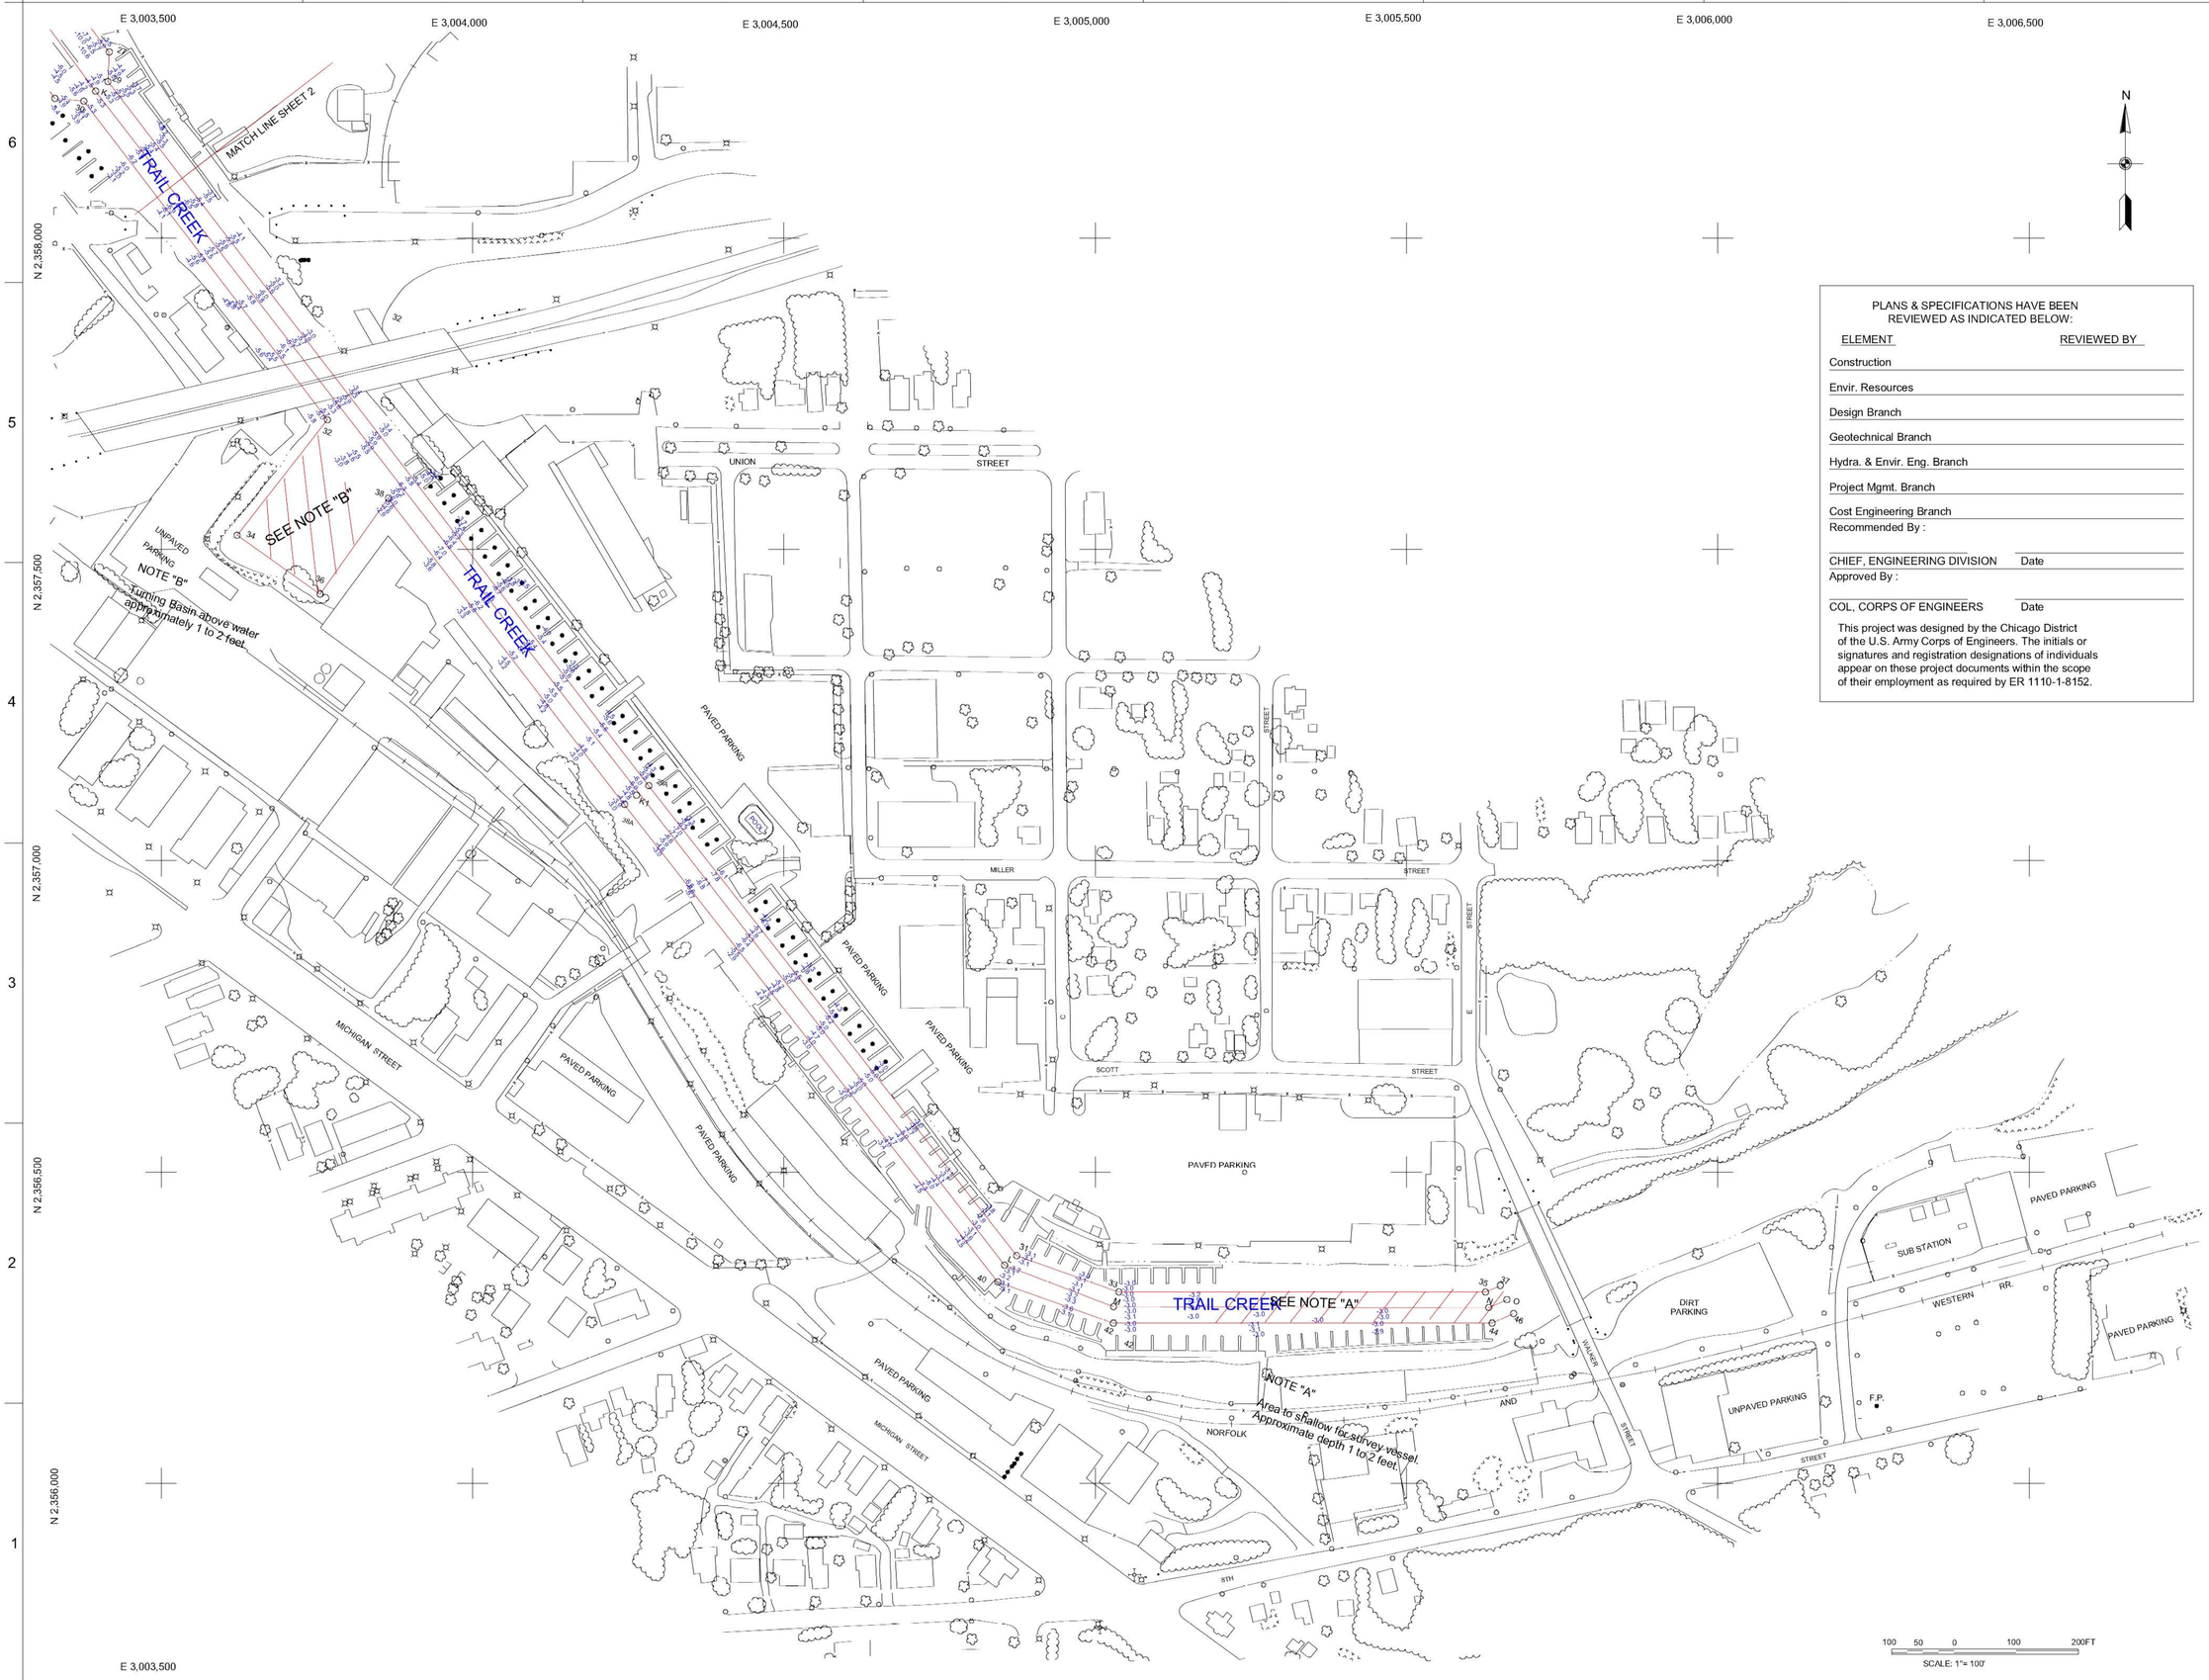

PLANS & SPECIFICATIONS HAVE BEEN REVIEWED AS INDICATED BELOW:

ELEMENT	REVIEWED BY
Construction	
Envir. Resources	
Design Branch	
Geotechnical Branch	
Hydra. & Envir. Eng. Branch	
Project Mgmt. Branch	
Cost Engineering Branch	

Recommended By :

CHIEF, ENGINEERING DIVISION Date

Approved By :

COL, CORPS OF ENGINEERS Date

This project was designed by the Chicago District of the U.S. Army Corps of Engineers. The initials or signatures and registration designations of individuals appear on these project documents within the scope of their employment as required by ER 1110-1-8152.

US Army Corps of Engineers
Chicago District

SYMBOL	AMENDMENT DESCRIPTION	DATE	APPROVED	SYMBOL	DESCRIPTION	DATE	APPROVED

DESIGNED BY: XXX
DATE: DATE
DRAWN BY: XXX
SCALE: AS SHOWN
CHECKED BY: XXX
DRAWING CODE: FILENAME.DGN
REVIEWED BY: XXX
SOLICITATION NUMBER: DACW23-37-C-XXXX

U.S. ARMY ENGINEER DISTRICT
CORPS OF ENGINEERS
CHICAGO, ILLINOIS

A/E INFORMATION

PROJECT NAME
PROJECT TITLE - Line 1
PROJECT TITLE - Line 2

SHEET TITLE
(CONT.)
(CONT.)

SHEET REFERENCE NUMBER:

X-XX

SHEET 9F 3

PLOT DATE: $DATE$
FILENAME: $FILENAME$