LEGEND:

- CHANNEL BASE LINE
- DREDGING LIMITS WHEN DIFFERENT FROM CHANNEL LIMITS (AS SEEN ON THE CONTRACT SET)
- DREDGING LIMITS WHEN DIFFERENT FROM CHANNEL LIMITS (SURVEY PERFORMED BY COLLINS ENGINEERING)
- CHANNEL LIMITS
- DREDGED AREA
- AREA TO BE DREDGED

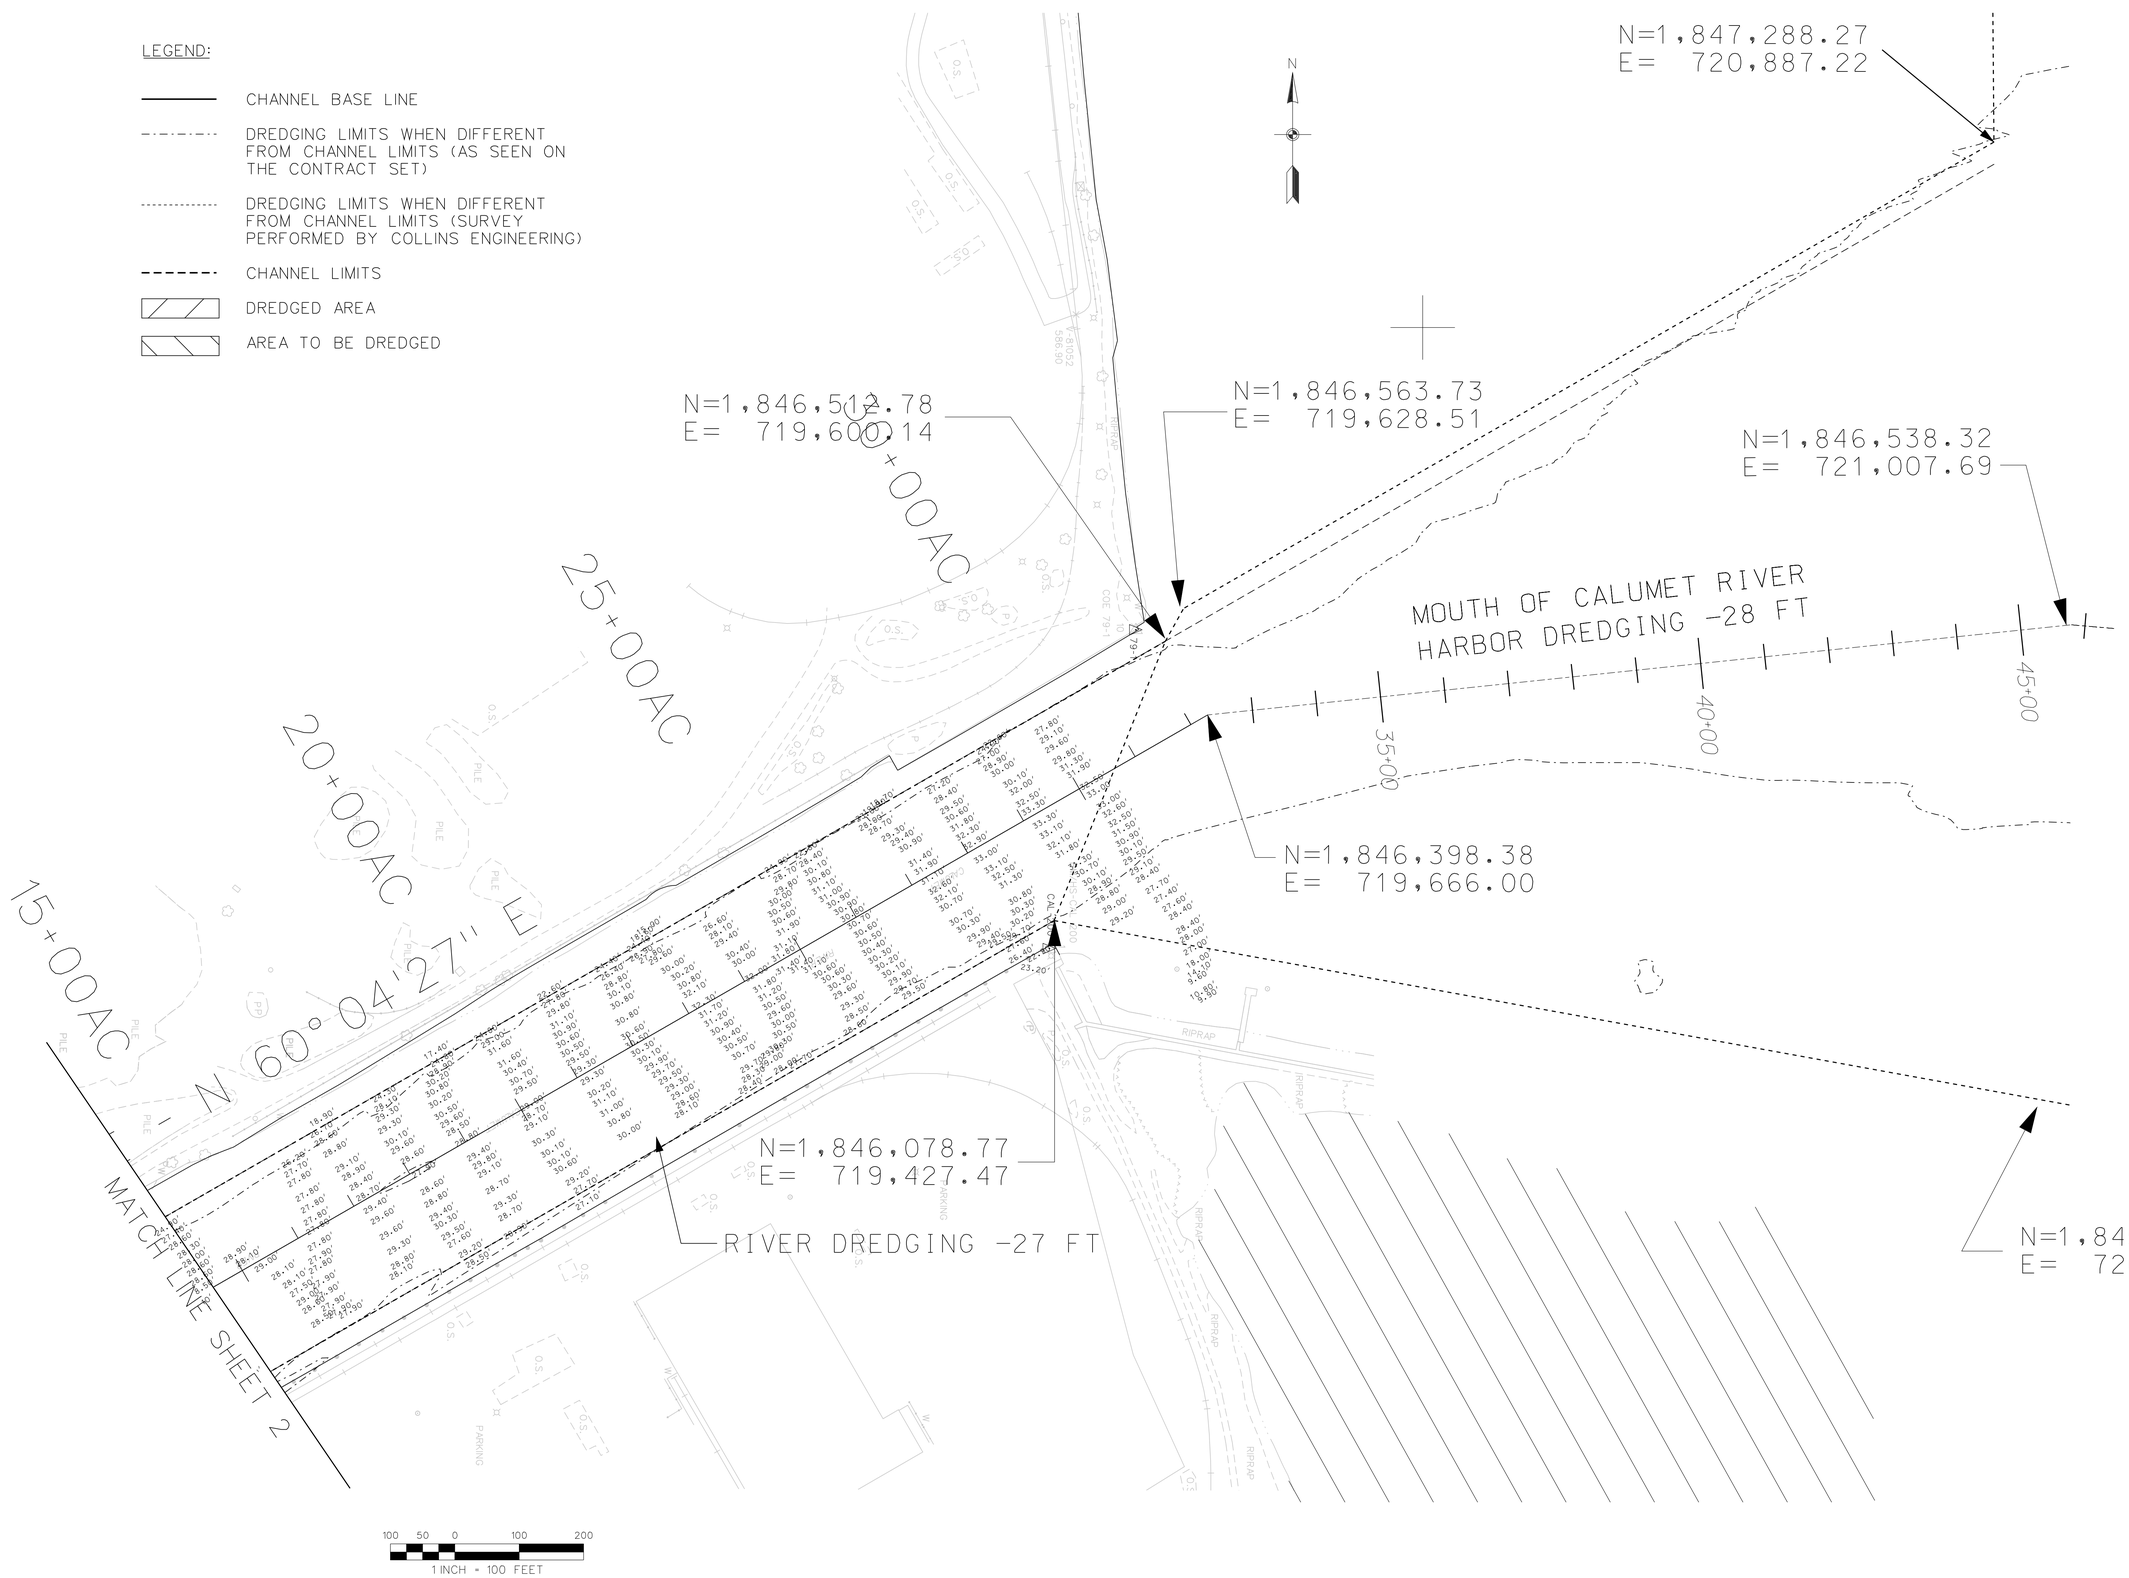

US Army Corps of Engineers
Chicago District

SYMBOL	AMENDMENT DESCRIPTION	DATE APPROVED	SYMBOL	DESCRIPTION	DATE APPROVED

DESIGNED BY: DATE: APRIL 2005
DRAWN BY: SCALE: AS SHOWN
CHECKED BY: SOLICITATION NUMBER: DACW23-03-C-0011
SUBMITTED BY: DATE:

U.S. ARMY ENGINEER DISTRICT
CORPS OF ENGINEERS
CHICAGO, ILLINOIS

CALUMET RIVER
CHICAGO, ILLINOIS
MAINTENANCE DREDGING

SHEET 1

SHEET REFERENCE NUMBER:

SHEET OF 18

US Army Corps of Engineers
Chicago District

SYMBOL	AMENDMENT DESCRIPTION	DATE APPROVED	SYMBOL	DESCRIPTION	DATE APPROVED

DESIGNED BY: DATE: APRIL 2005
DRAWN BY: SCALE: AS SHOWN
CHECKED BY: SOLICITATION NUMBER: DACW23-03-C-0011
SUBMITTED BY: DATE:

U.S. ARMY ENGINEER DISTRICT
CORPS OF ENGINEERS
CHICAGO, ILLINOIS

CALUMET RIVER
CHICAGO, ILLINOIS
MAINTENANCE DREDGING

SHEET 2

SHEET REFERENCE NUMBER:

SHEET OF 18

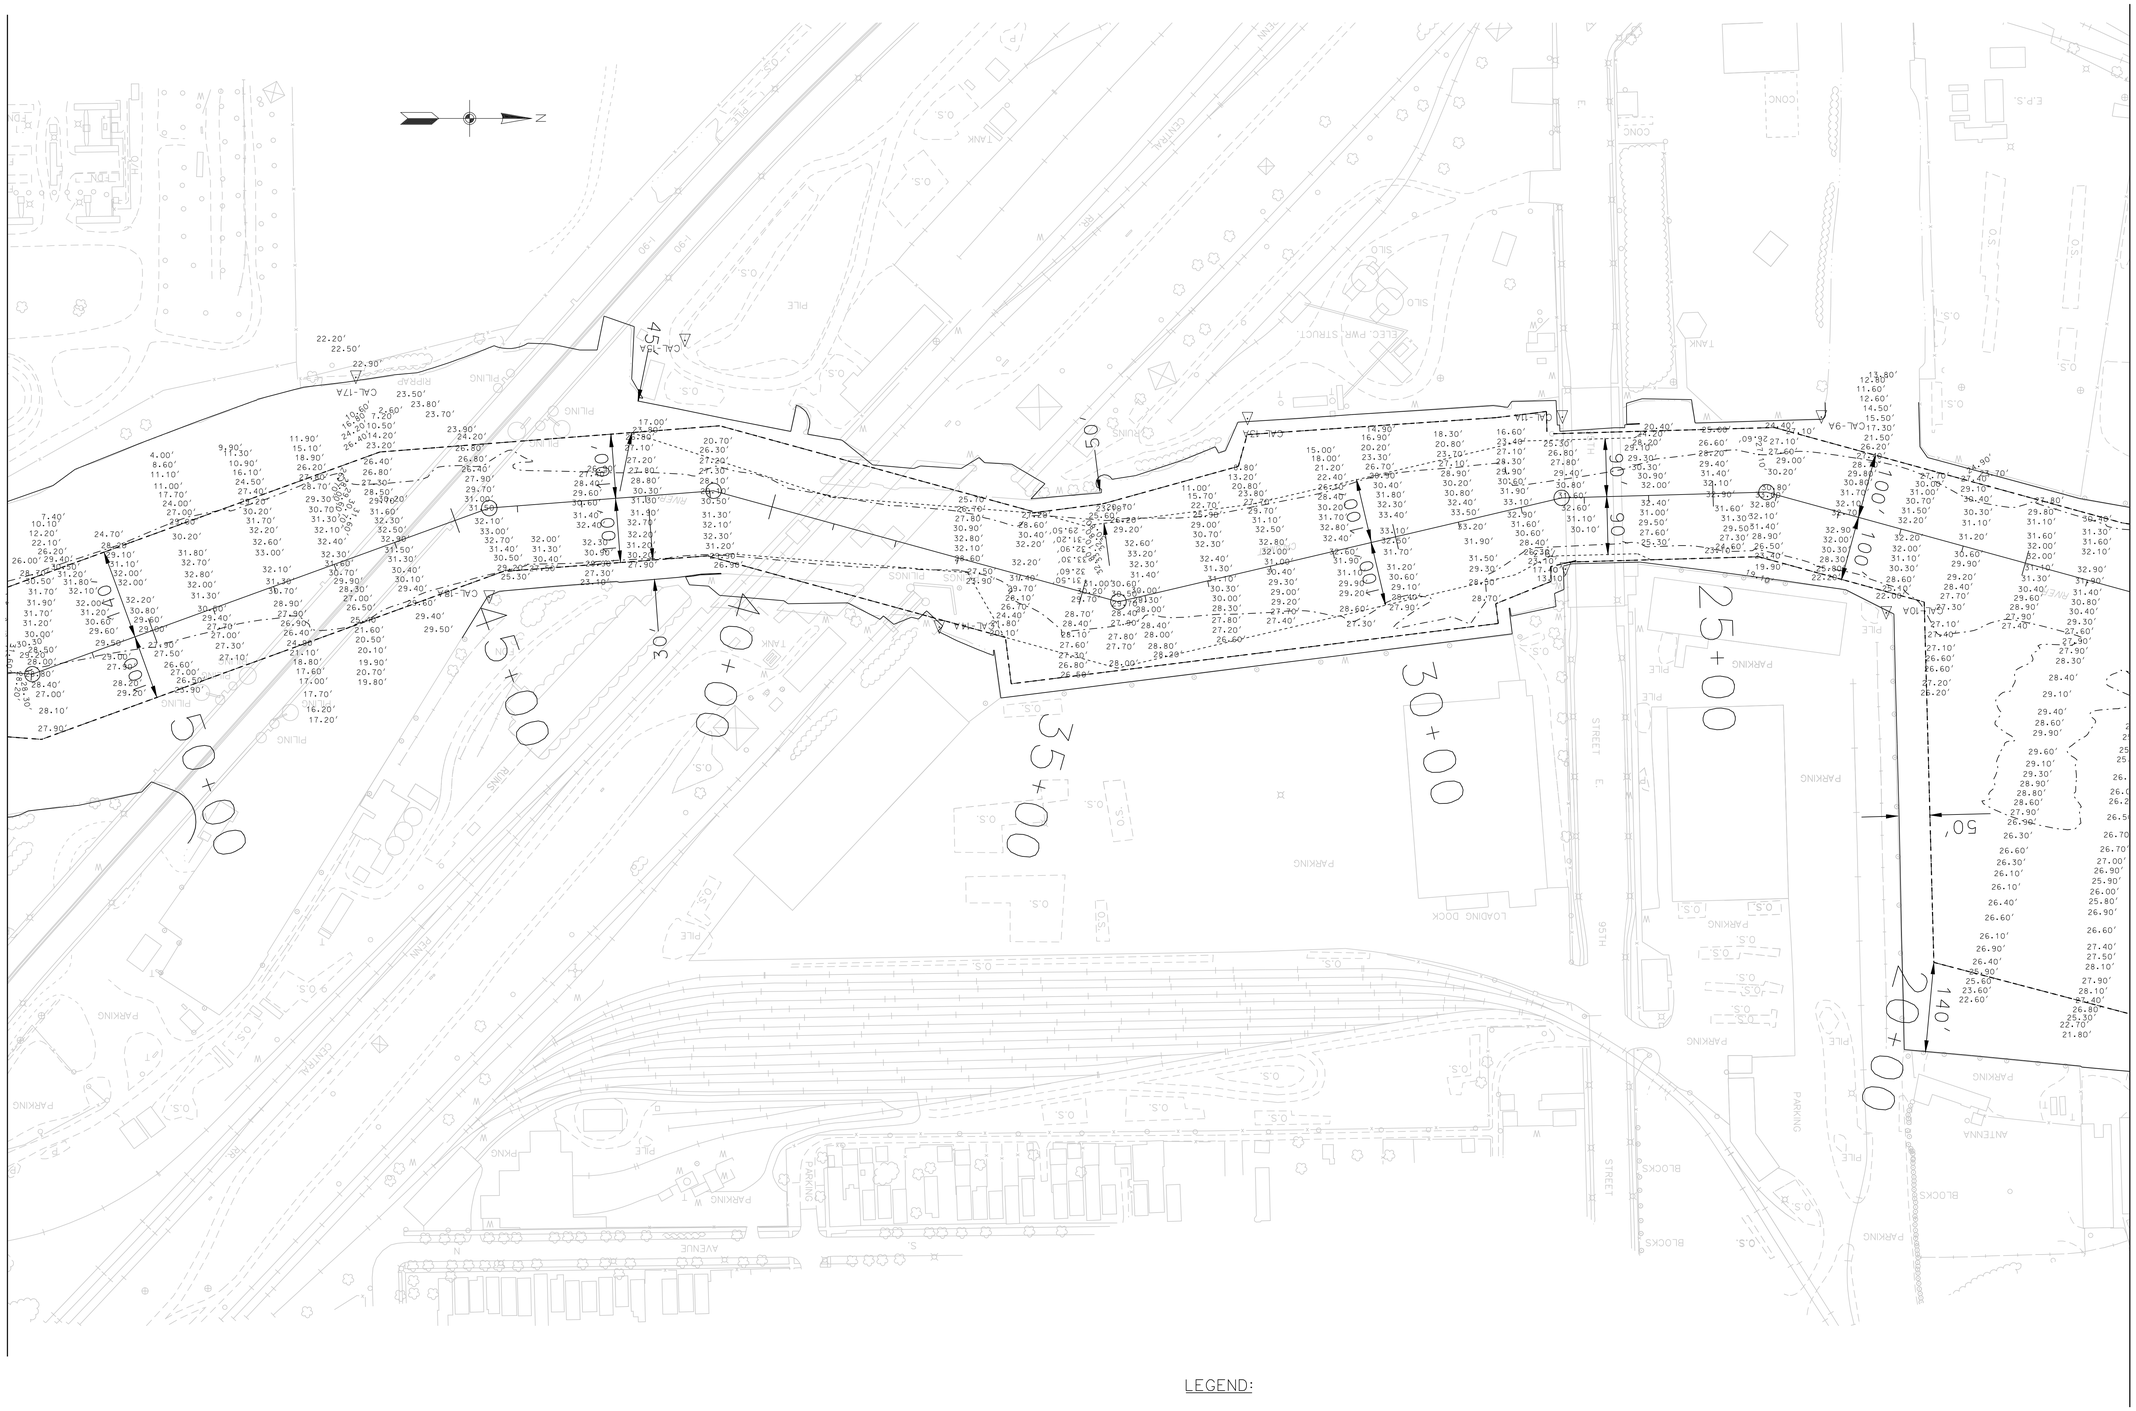

LEGEND:

CHANNEL BASE LINE

CHANNEL LIMITS

100 50 0 100 200

1 INCH = 100 FEET

US Army Corps of Engineers
Chicago District

SYMBOL	AMENDMENT DESCRIPTION	DATE APPROVED	SYMBOL	DESCRIPTION	DATE APPROVED

DESIGNED BY: DATE: APRIL 2005

DRAWN BY: SCALE: AS SHOWN

CHECKED BY: SOLICITATION NUMBER: DACW23-03-C-0011

SUBMITTED BY: DATE:

U.S. ARMY ENGINEER DISTRICT
CORPS OF ENGINEERS
CHICAGO, ILLINOIS

CALUMET RIVER
CHICAGO, ILLINOIS
MAINTENANCE DREDGING

SHEET 3

SHEET REFERENCE NUMBER:

SHEET OF 18

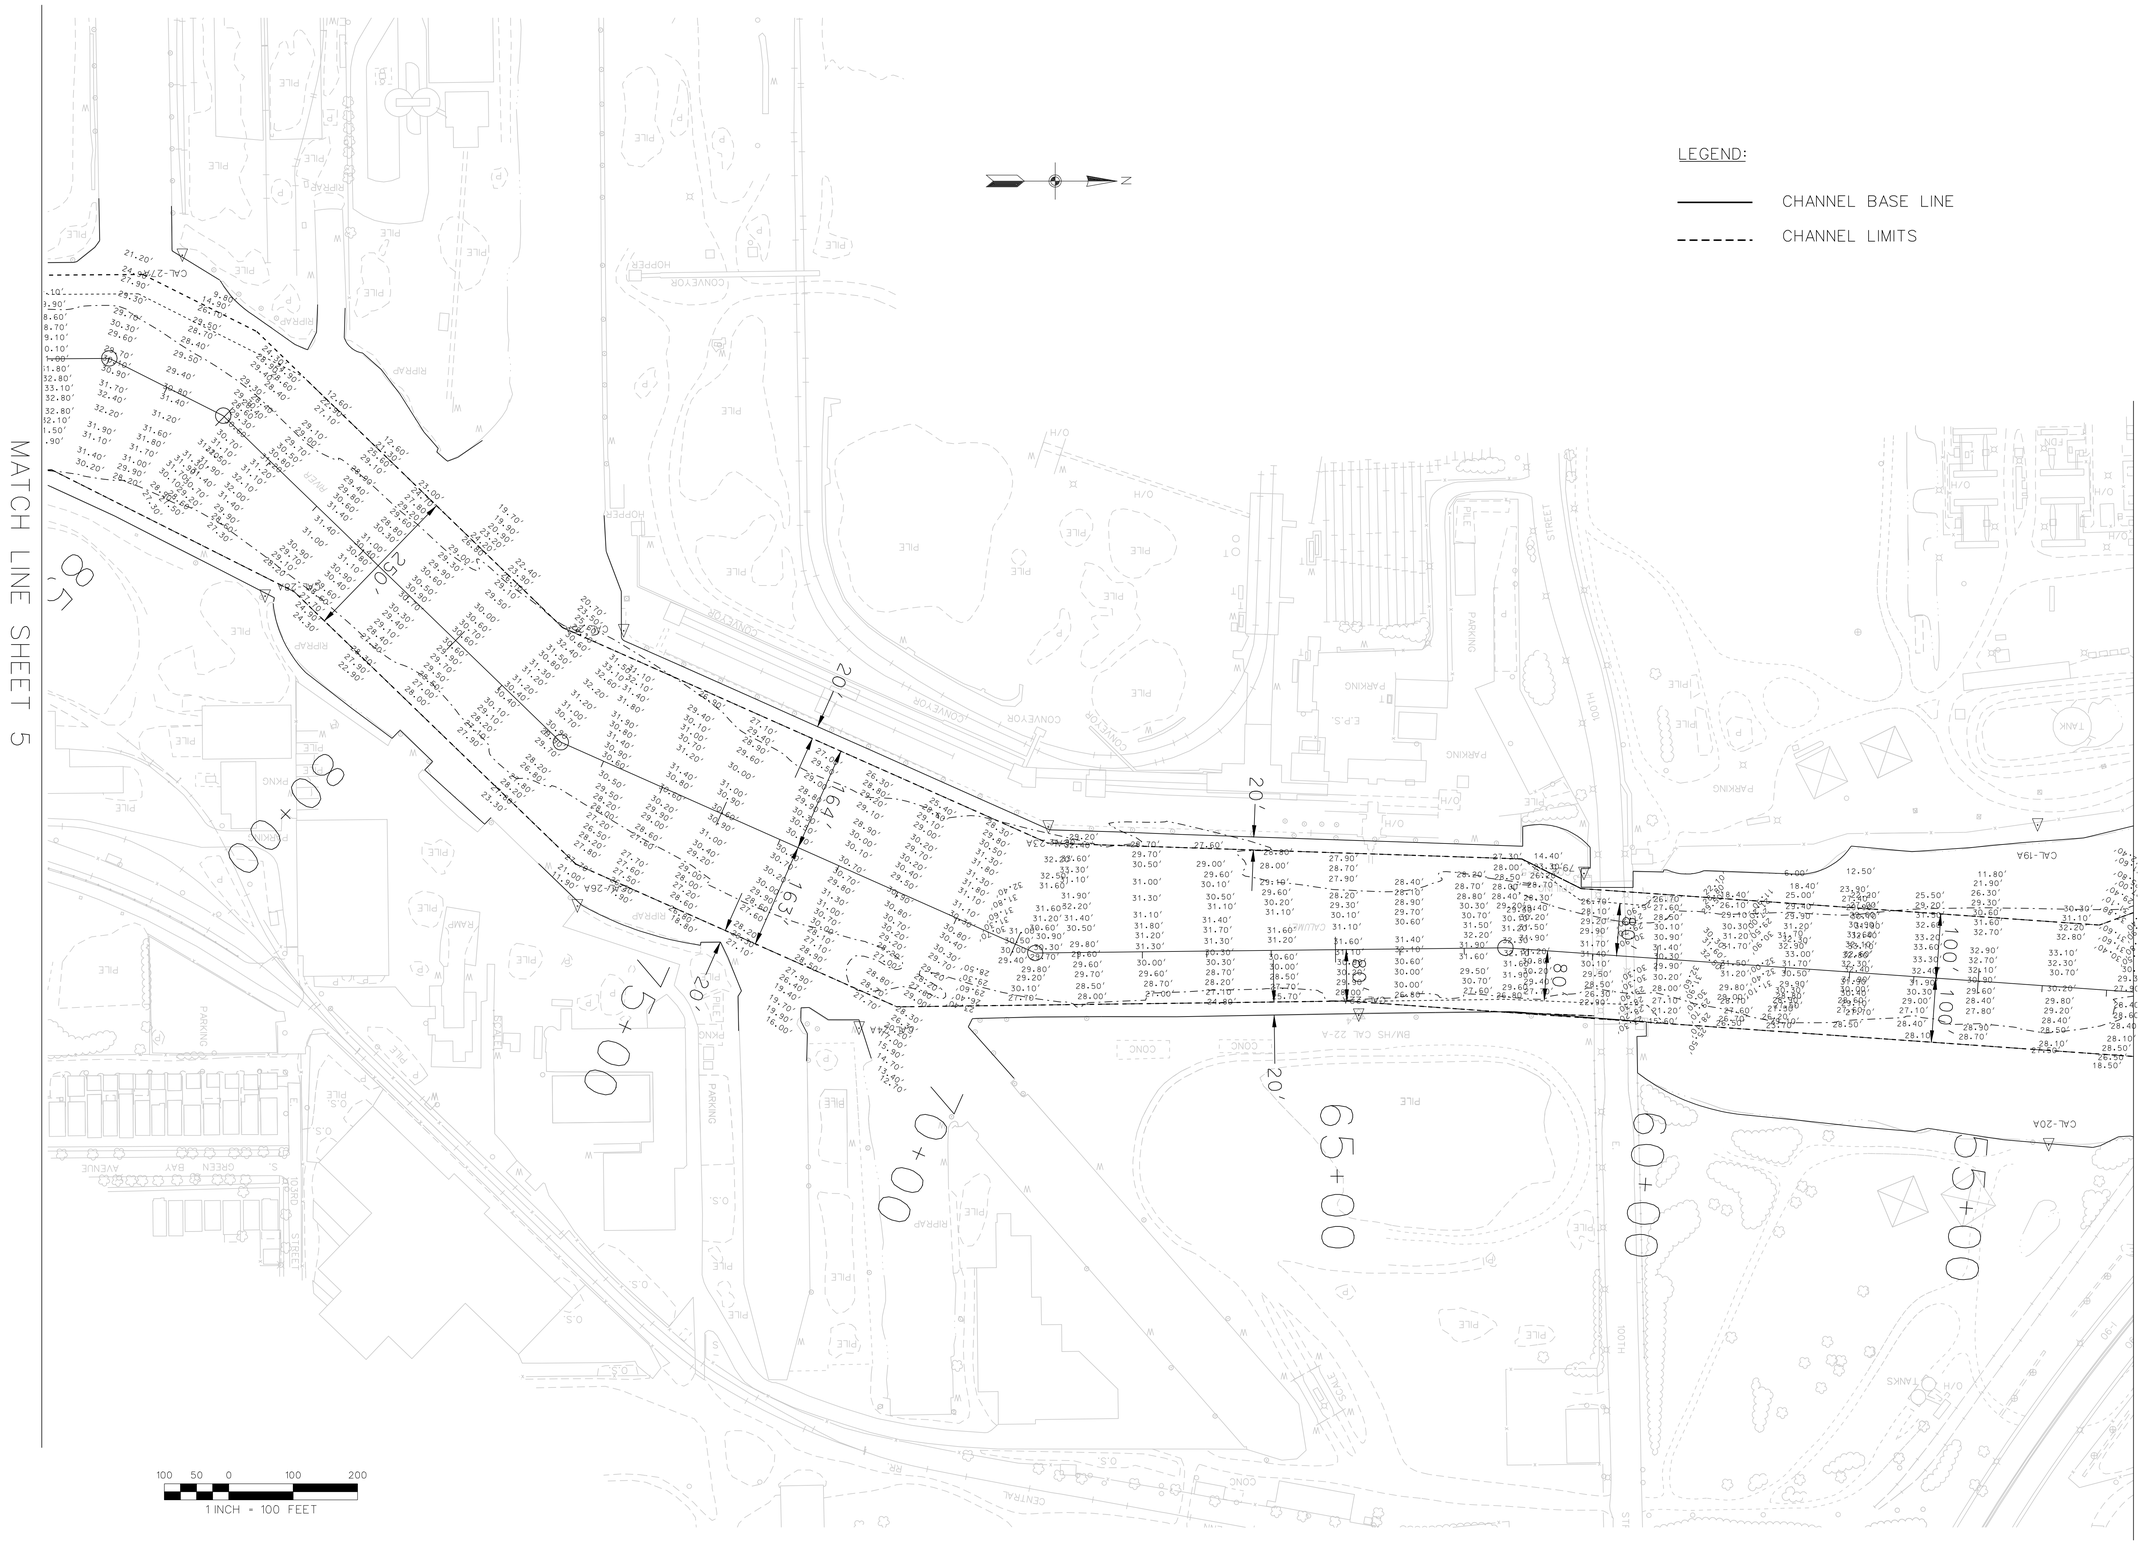

US Army Corps of Engineers
Chicago District

SYMBOL	AMENDMENT DESCRIPTION	DATE APPROVED	SYMBOL	DESCRIPTION	DATE APPROVED

DESIGNED BY: DATE: APRIL 2005
DRAWN BY: SCALE: AS SHOWN
CHECKED BY: SOLICITATION NUMBER: DACW23-03-C-0011
SUBMITTED BY: DATE:

U.S. ARMY ENGINEER DISTRICT
CORPS OF ENGINEERS
CHICAGO, ILLINOIS

CALUMET RIVER
CHICAGO, ILLINOIS
MAINTENANCE DREDGING

SHEET 4

SHEET REFERENCE NUMBER:

SHEET OF 18

US Army Corps of Engineers
Chicago District

SYMBOL	AMENDMENT DESCRIPTION	DATE	APPROVED	SYMBOL	DESCRIPTION	DATE	APPROVED

DESIGNED BY:	DATE: APRIL 2005
DRAWN BY:	SCALE: AS SHOWN
CHECKED BY:	SOLICITATION NUMBER: DACW23-03-C-0011
SUBMITTED BY:	DATE:

U.S. ARMY ENGINEER DISTRICT
CORPS OF ENGINEERS
CHICAGO, ILLINOIS

CALUMET RIVER
CHICAGO, ILLINOIS
MAINTENANCE DREDGING

SHEET 5

SHEET REFERENCE NUMBER:
SHEET OF 18

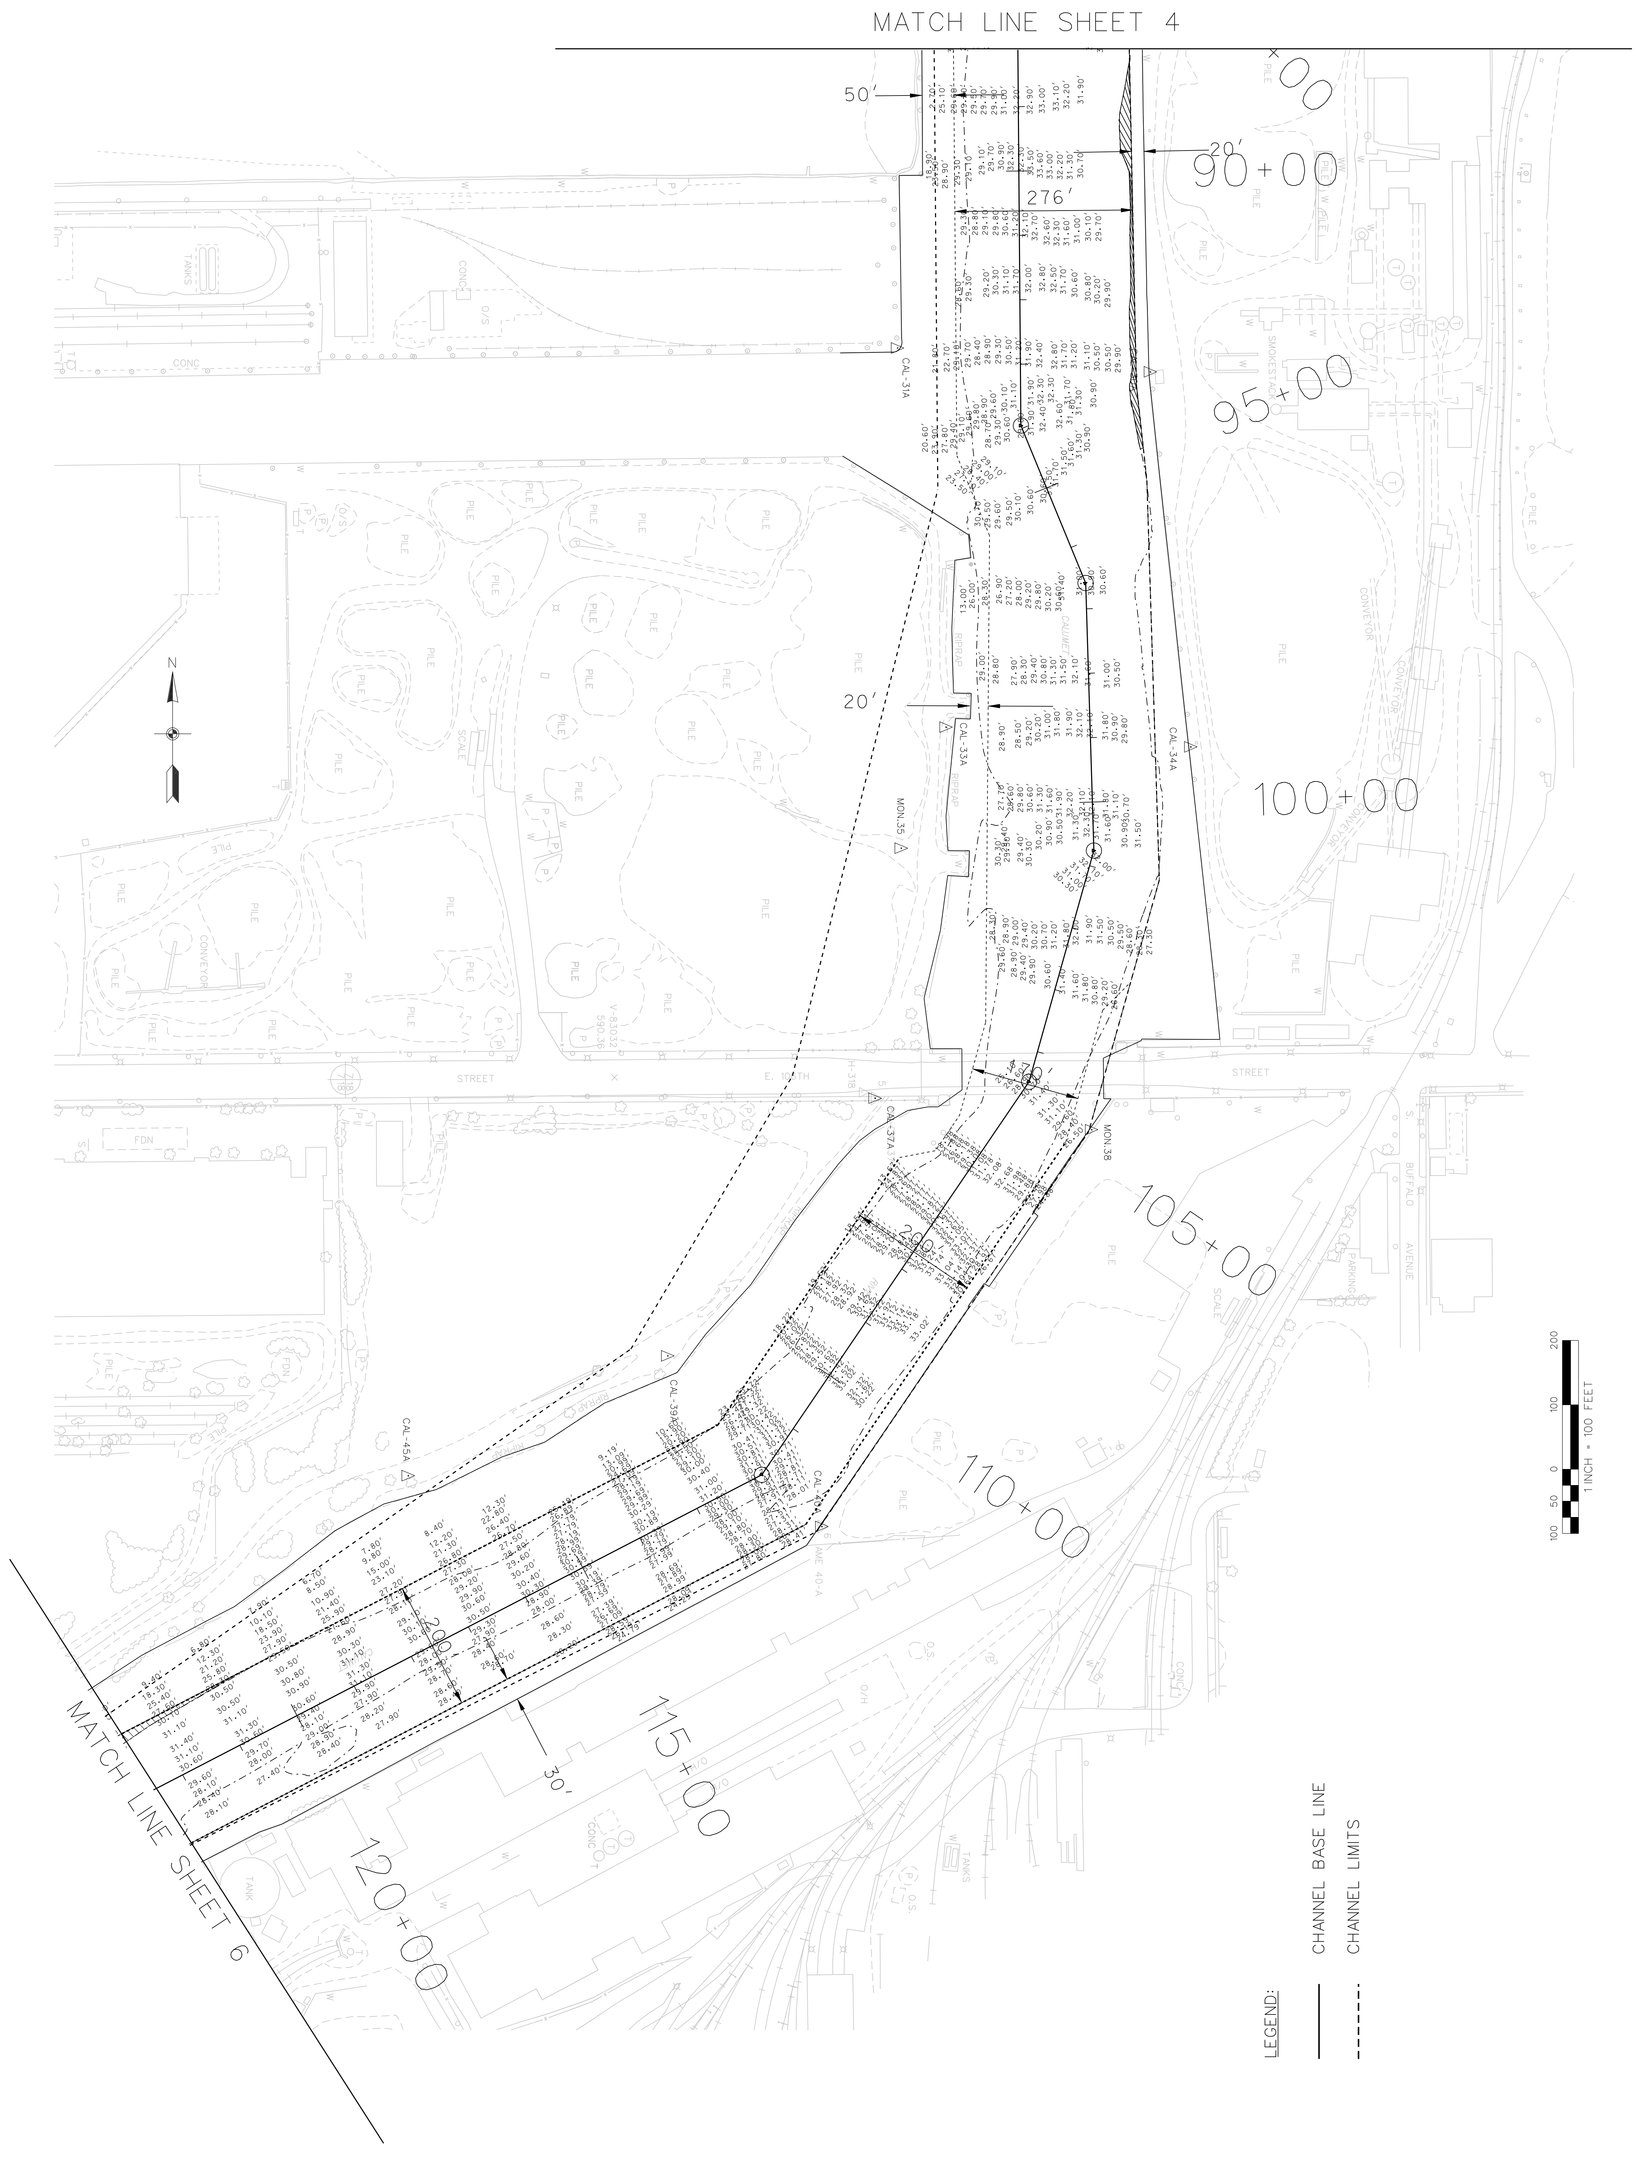

100 50 0 100 200
1 INCH = 100 FEET

LEGEND:

CHANNEL BASE LINE

CHANNEL LIMITS

US Army Corps of Engineers
Chicago District

SYMBOL	AMENDMENT DESCRIPTION	DATE APPROVED	SYMBOL	DESCRIPTION	DATE APPROVED

DESIGNED BY: DATE: APRIL 2005
DRAWN BY: SCALE: AS SHOWN
CHECKED BY: SOLICITATION NUMBER: DACW23-03-C-0011
SUBMITTED BY: DATE:

U.S. ARMY ENGINEER DISTRICT
CORPS OF ENGINEERS
CHICAGO, ILLINOIS

CALUMET RIVER
CHICAGO, ILLINOIS
MAINTENANCE DREDGING

SHEET 6

SHEET REFERENCE NUMBER:

SHEET OF 18

LEGEND:

CHANNEL BASE LINE

CHANNEL LIMITS

100 50 0 100 200

1 INCH = 100 FEET

US Army Corps of Engineers
Chicago District

SYMBOL	AMENDMENT DESCRIPTION	DATE APPROVED	SYMBOL	DESCRIPTION	DATE APPROVED

DESIGNED BY: DATE: APRIL 2005
DRAWN BY: SCALE: AS SHOWN
CHECKED BY: SOLICITATION NUMBER: DACW23-03-C-0011
SUBMITTED BY: DATE:

U.S. ARMY ENGINEER DISTRICT
CORPS OF ENGINEERS
CHICAGO, ILLINOIS

CALUMET RIVER
CHICAGO, ILLINOIS
MAINTENANCE DREDGING

SHEET 7

SHEET REFERENCE NUMBER:

SHEET OF 18

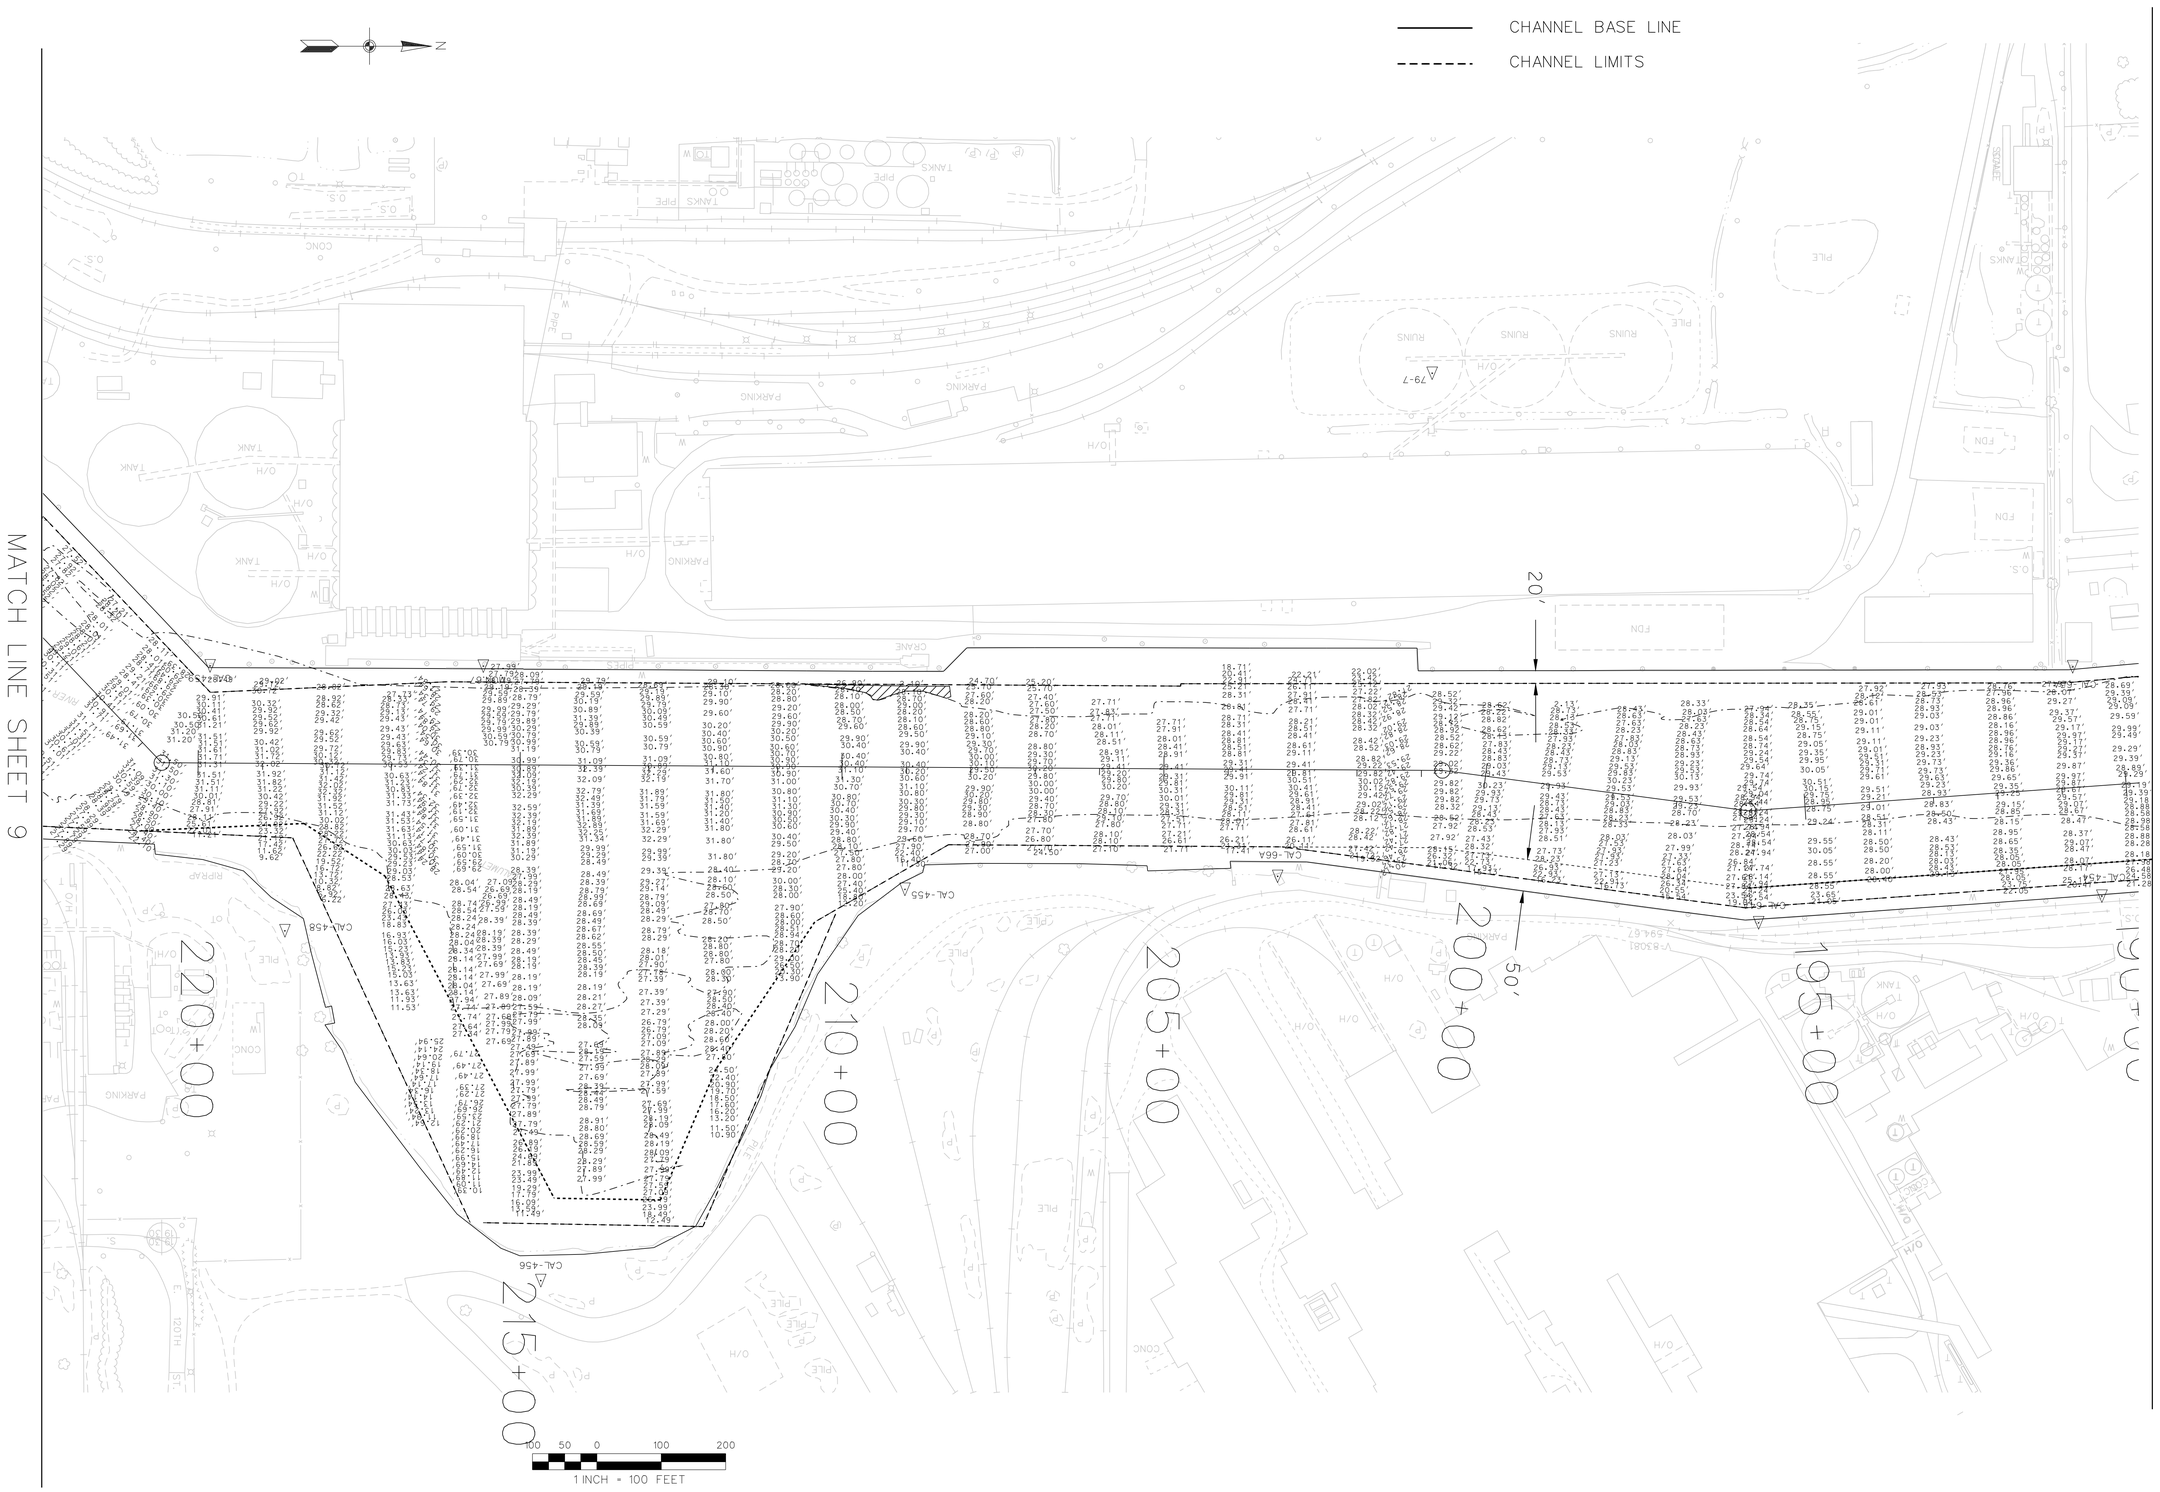

US Army Corps of Engineers
Chicago District

SYMBOL	AMENDMENT DESCRIPTION	DATE APPROVED	SYMBOL	DESCRIPTION	DATE APPROVED

DESIGNED BY: DATE: APRIL 2005
DRAWN BY: SCALE: AS SHOWN
CHECKED BY: SOLICITATION NUMBER: DACW23-03-C-0011
SUBMITTED BY: DATE:

U.S. ARMY ENGINEER DISTRICT
CORPS OF ENGINEERS
CHICAGO, ILLINOIS

CALUMET RIVER
CHICAGO, ILLINOIS
MAINTENANCE DREDGING

SHEET 8

SHEET REFERENCE NUMBER:

SHEET OF 18

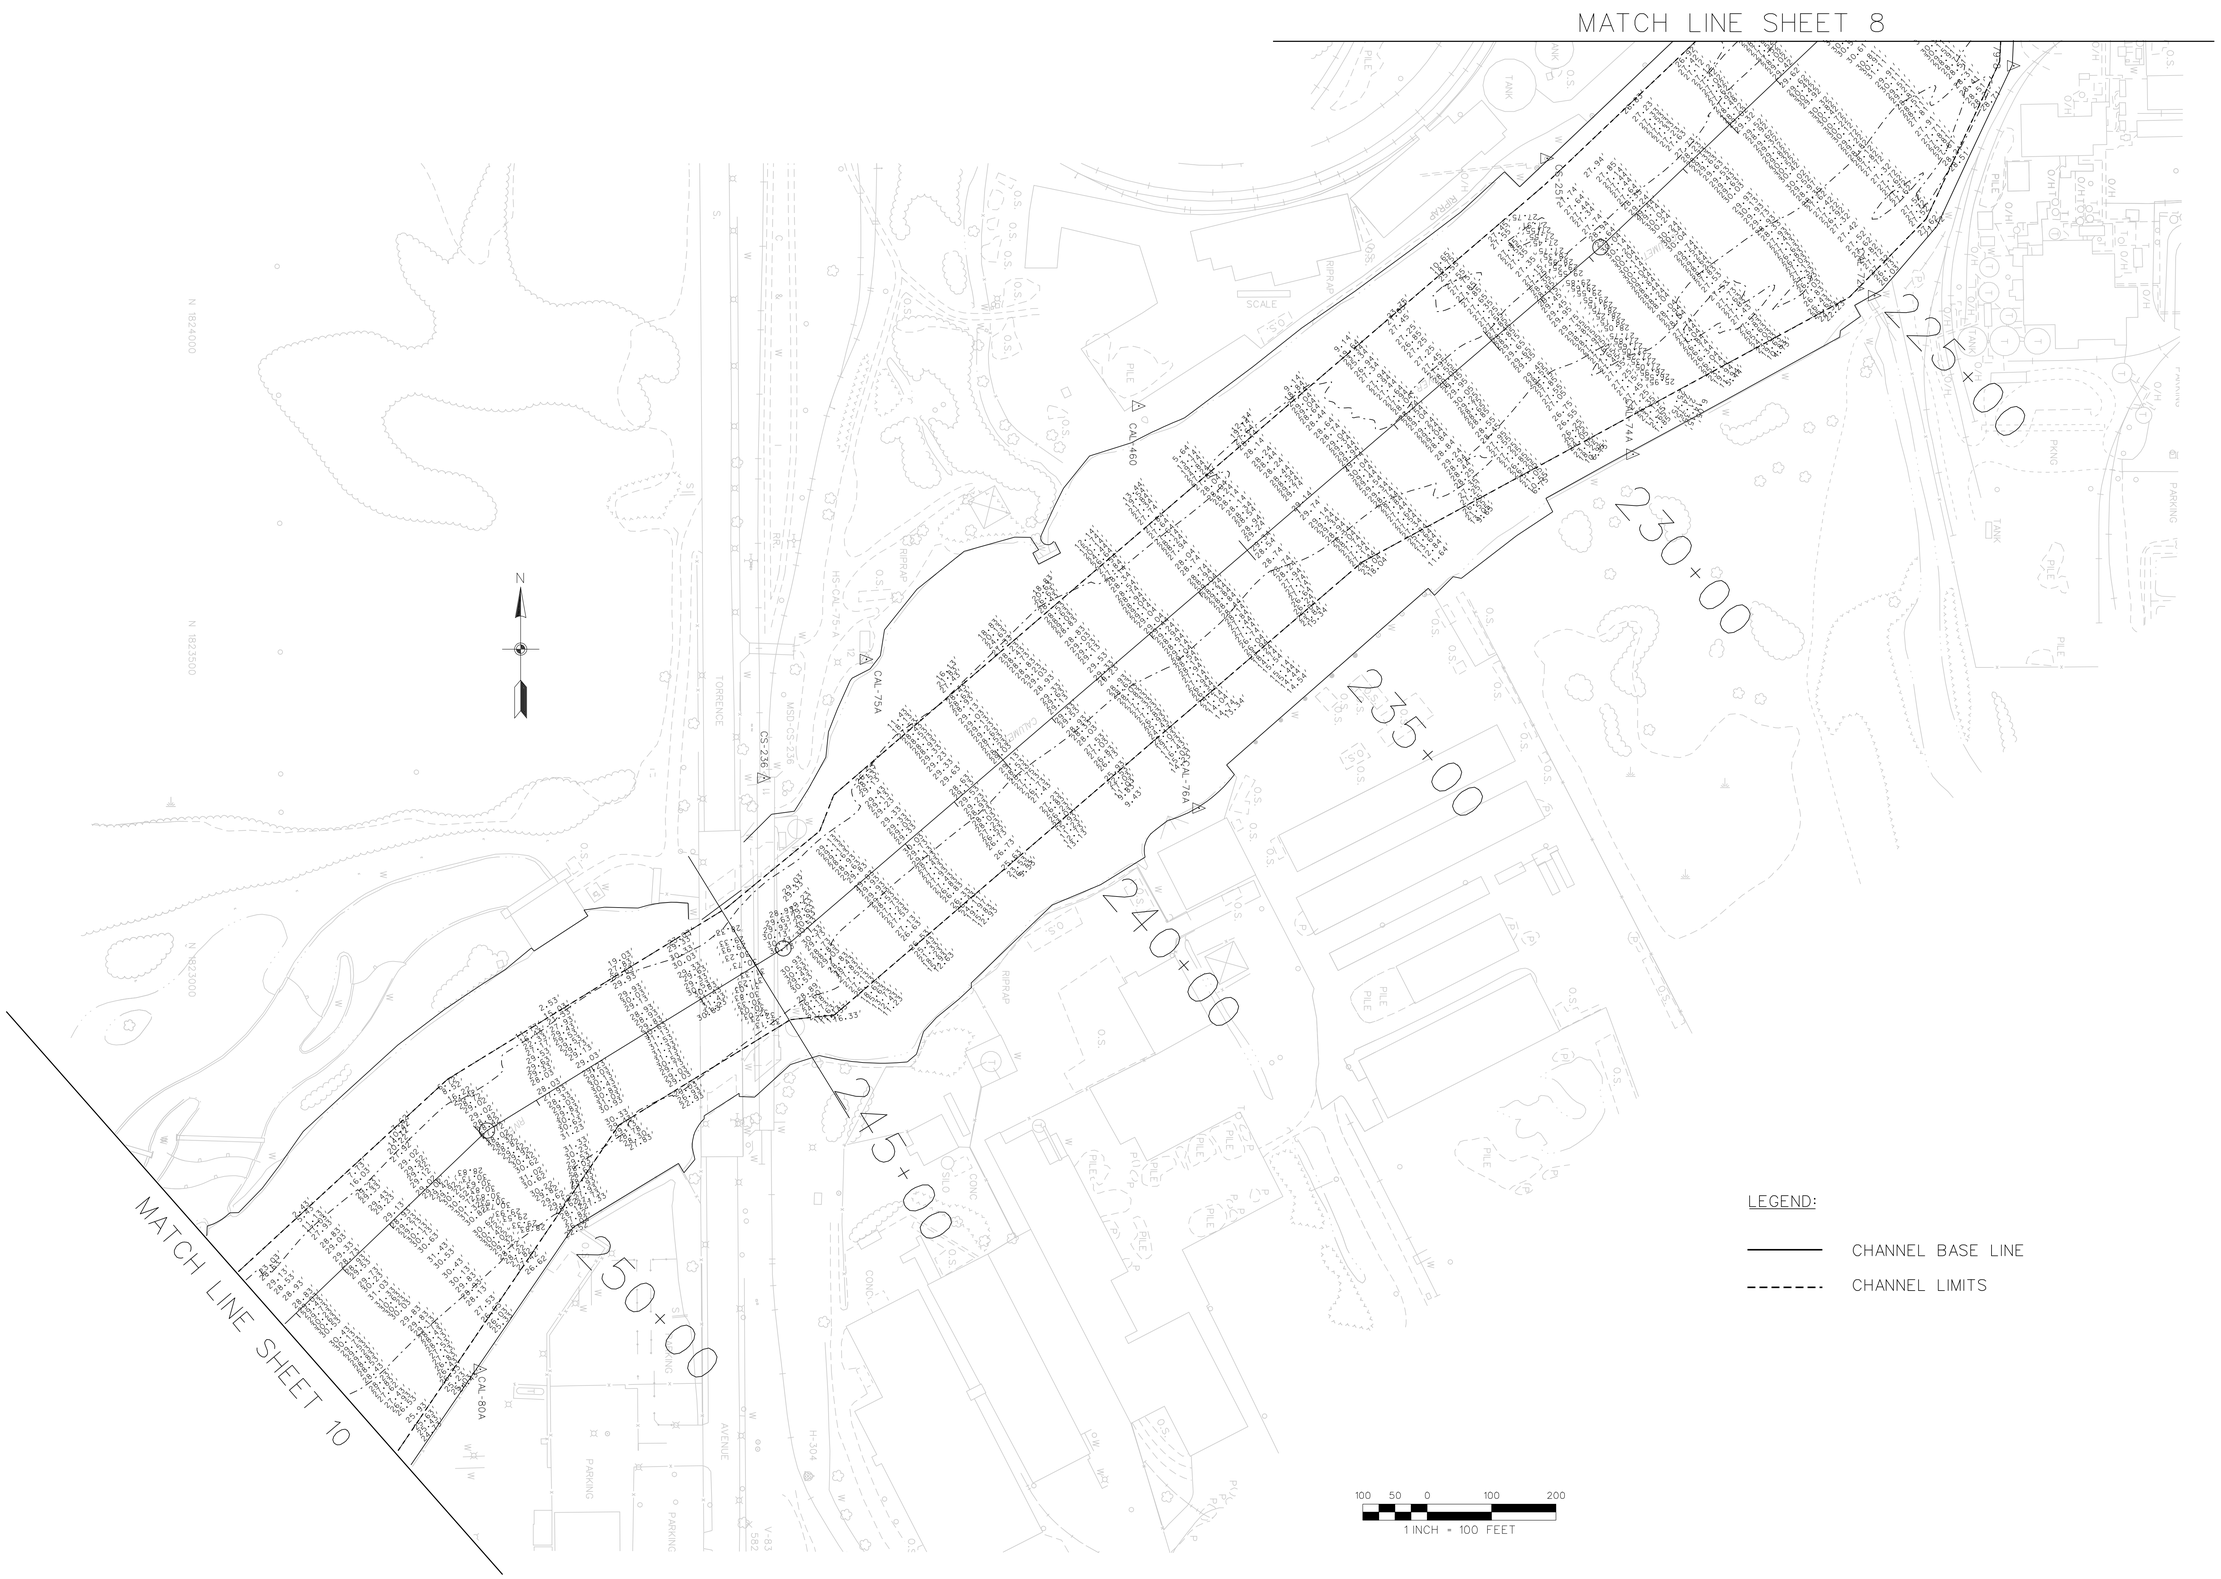

LEGEND:

CHANNEL BASE LINE

CHANNEL LIMITS

US Army Corps of Engineers
Chicago District

SYMBOL	AMENDMENT DESCRIPTION	DATE APPROVED	SYMBOL	DESCRIPTION	DATE APPROVED

DESIGNED BY: DATE: APRIL 2005
DRAWN BY: SCALE: AS SHOWN
CHECKED BY: SOLICITATION NUMBER: DACW23-03-C-0011
SUBMITTED BY: DATE:

U.S. ARMY ENGINEER DISTRICT
CORPS OF ENGINEERS
CHICAGO, ILLINOIS

CALUMET RIVER
CHICAGO, ILLINOIS
MAINTENANCE DREDGING

SHEET 9

SHEET REFERENCE NUMBER:

SHEET OF 18

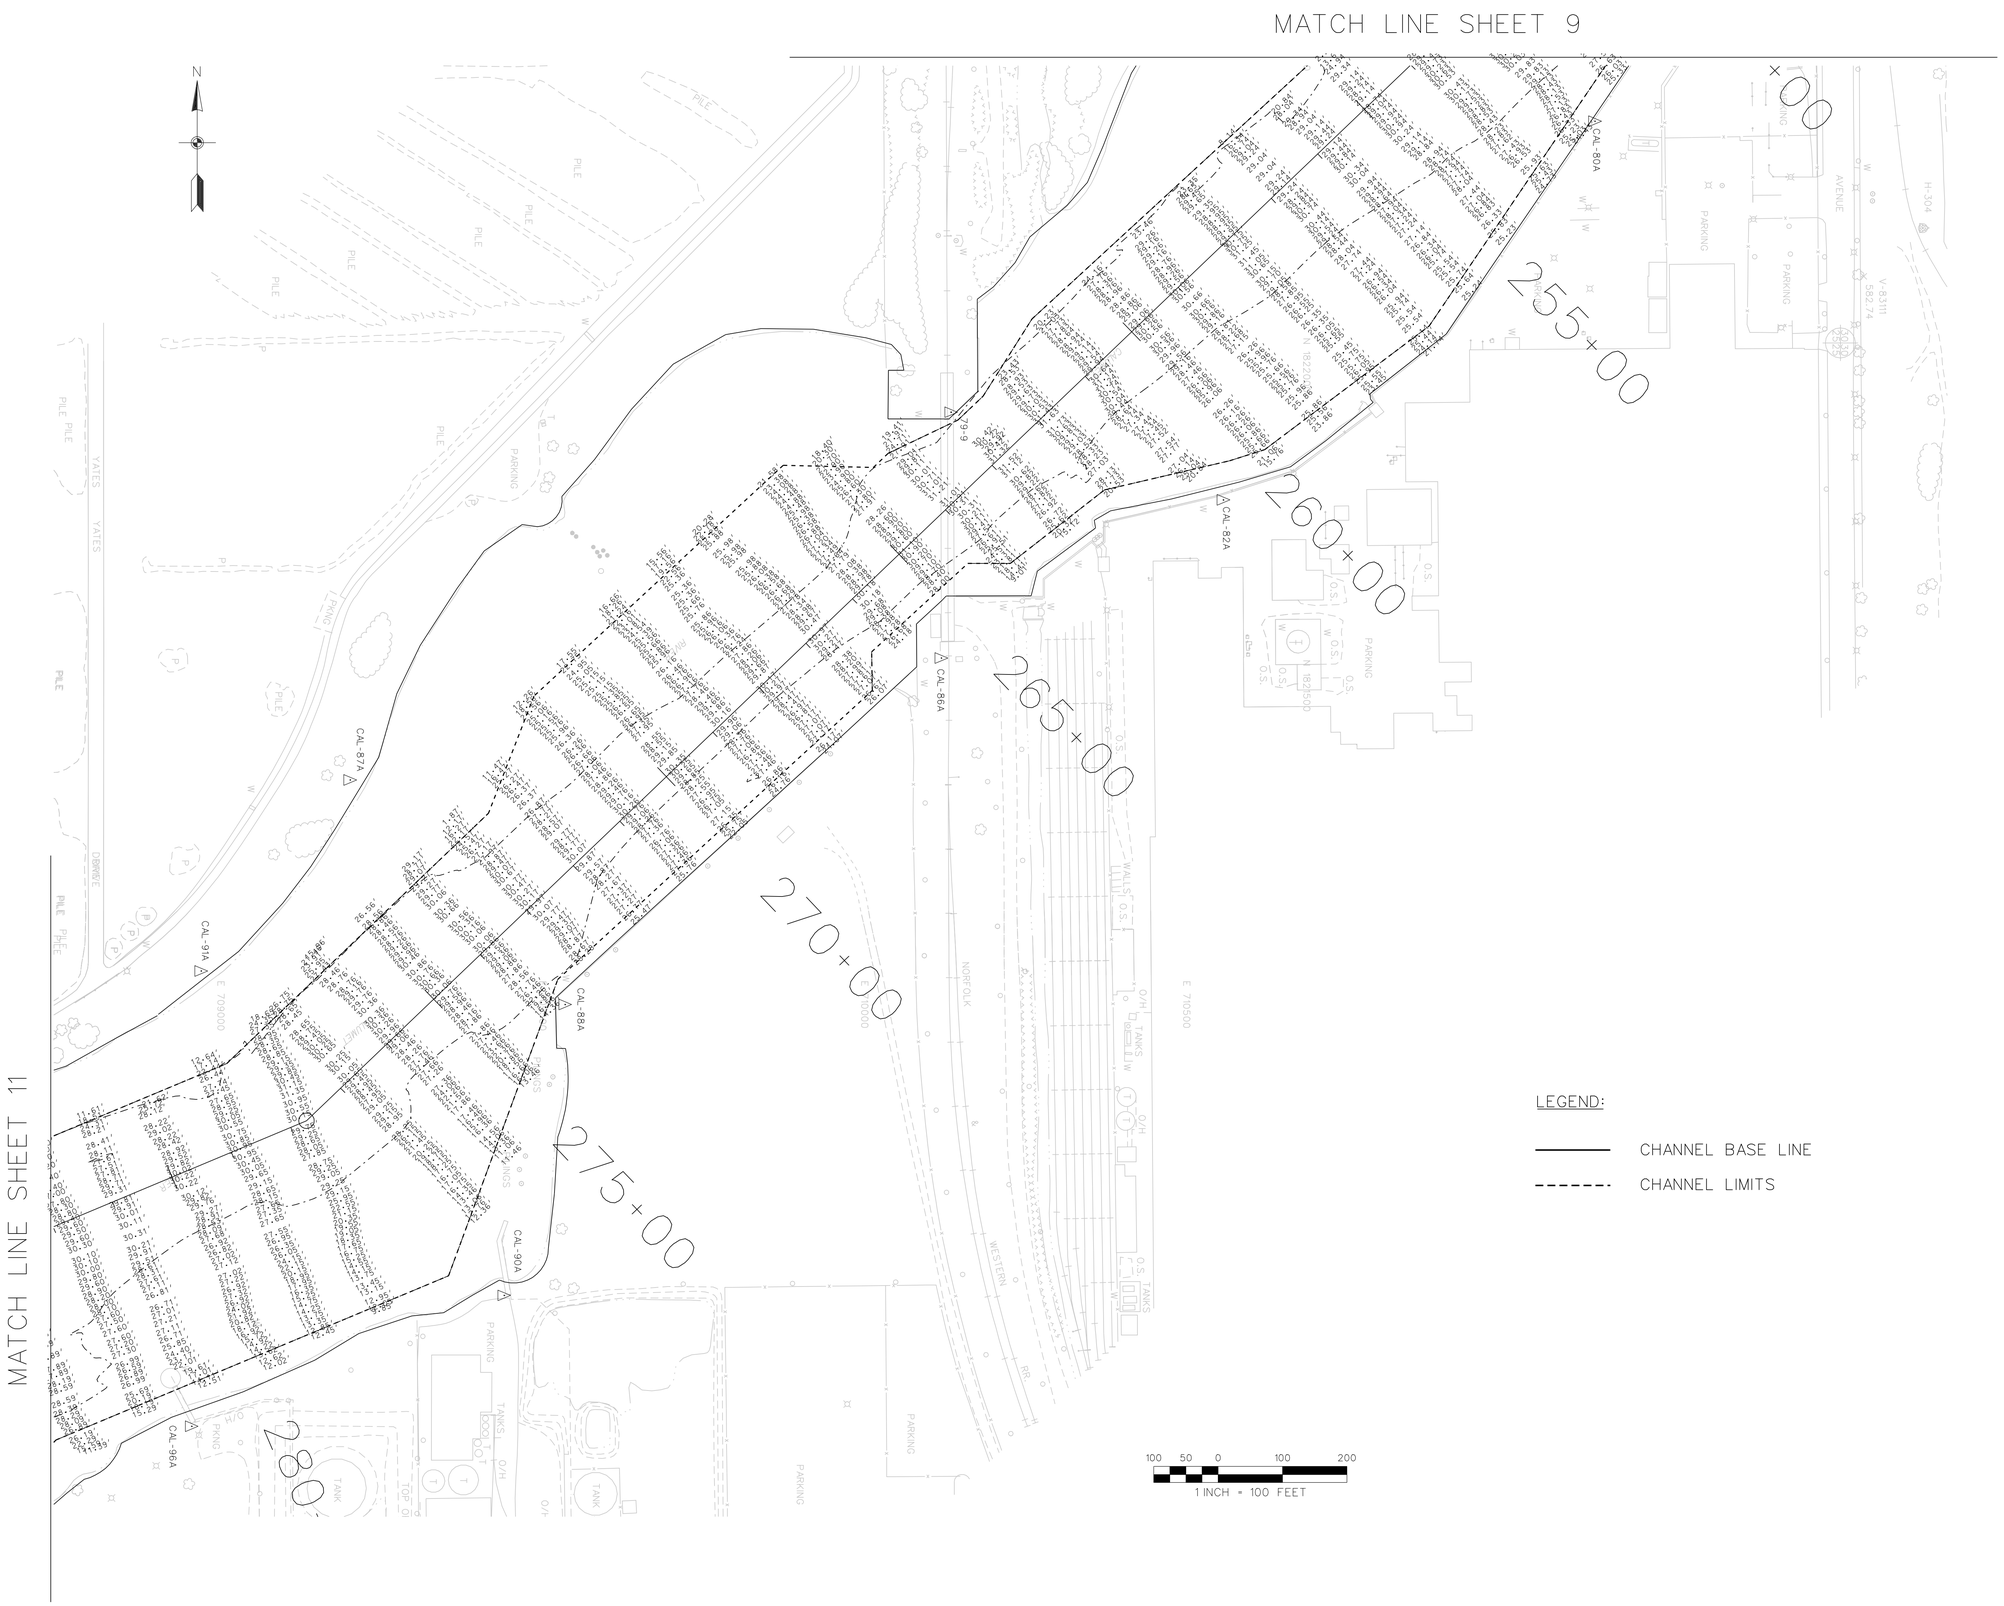

LEGEND:

CHANNEL BASE LINE

CHANNEL LIMITS

US Army Corps of Engineers
Chicago District

SYMBOL	AMENDMENT DESCRIPTION	DATE APPROVED	SYMBOL	DESCRIPTION	DATE APPROVED

DESIGNED BY: DATE: APRIL 2005
DRAWN BY: SCALE: AS SHOWN
CHECKED BY: SOLICITATION NUMBER: DACW23-03-C-0011
SUBMITTED BY: DATE:

U.S. ARMY ENGINEER DISTRICT
CORPS OF ENGINEERS
CHICAGO, ILLINOIS

CALUMET RIVER
CHICAGO, ILLINOIS
MAINTENANCE DREDGING

SHEET 10

SHEET REFERENCE NUMBER:

SHEET OF 18

US Army Corps of Engineers
Chicago District

SYMBOL	AMENDMENT DESCRIPTION	DATE APPROVED	SYMBOL	DESCRIPTION	DATE APPROVED

DESIGNED BY: DATE: APRIL 2005
DRAWN BY: SCALE: AS SHOWN
CHECKED BY: SOLICITATION NUMBER: DACW23-03-C-0011
SUBMITTED BY: DATE:

U.S. ARMY ENGINEER DISTRICT
CORPS OF ENGINEERS
CHICAGO, ILLINOIS

CALUMET RIVER
CHICAGO, ILLINOIS
MAINTENANCE DREDGING

SHEET 11

SHEET REFERENCE NUMBER:

SHEET OF 18

US Army Corps of Engineers
Chicago District

SYMBOL	AMENDMENT DESCRIPTION	DATE APPROVED	SYMBOL	DESCRIPTION	DATE APPROVED

DESIGNED BY: DATE: APRIL 2005
DRAWN BY: SCALE: AS SHOWN
CHECKED BY: SOLICITATION NUMBER: DACW23-03-C-0011
SUBMITTED BY: DATE:

U.S. ARMY ENGINEER DISTRICT
CORPS OF ENGINEERS
CHICAGO, ILLINOIS

CALUMET RIVER
CHICAGO, ILLINOIS
MAINTENANCE DREDGING

SHEET 12

SHEET REFERENCE NUMBER:

SHEET OF 18

LEGEND:

CHANNEL BASE LINE

CHANNEL LIMITS

US Army Corps of Engineers
Chicago District

SYMBOL	AMENDMENT DESCRIPTION	DATE APPROVED	SYMBOL	DESCRIPTION	DATE APPROVED

DESIGNED BY: DATE: APRIL 2005
DRAWN BY: SCALE: AS SHOWN
CHECKED BY: SOLICITATION NUMBER: DACW23-03-C-0011
SUBMITTED BY: DATE:

U.S. ARMY ENGINEER DISTRICT
CORPS OF ENGINEERS
CHICAGO, ILLINOIS

CALUMET RIVER
CHICAGO, ILLINOIS
MAINTENANCE DREDGING

SHEET 13

SHEET REFERENCE NUMBER:

SHEET OF 18