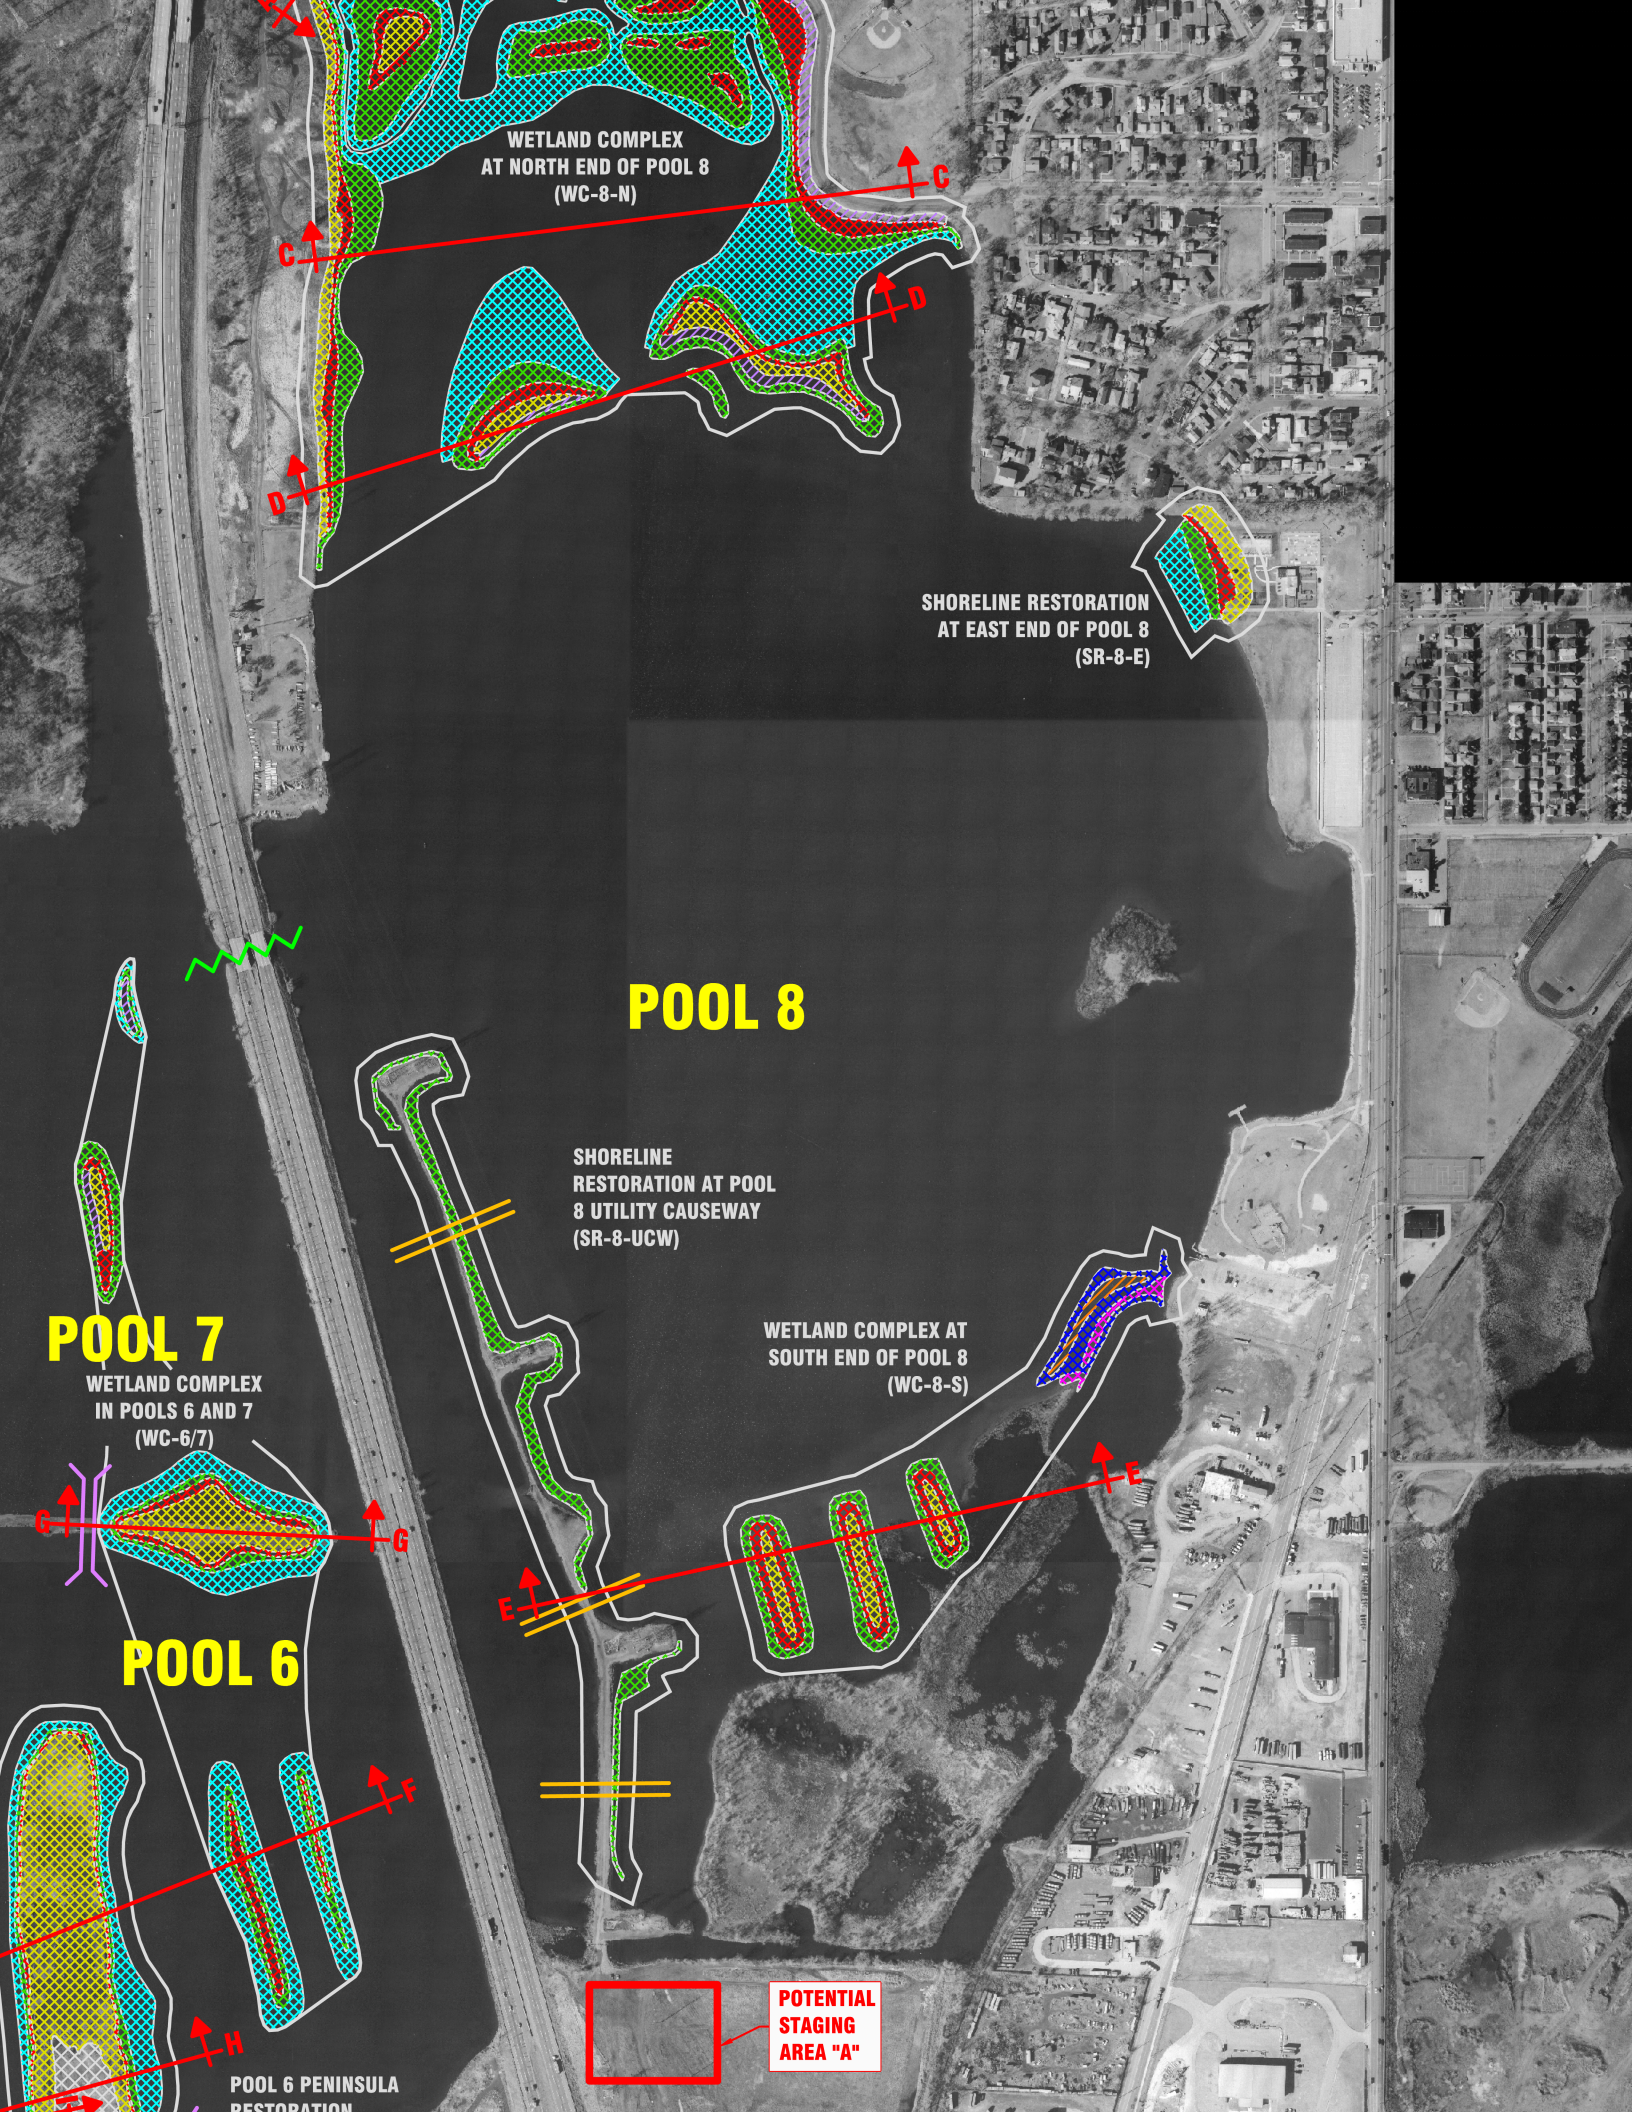
WETLAND COMPLEX
AT NORTH END OF POOL 8
(WC-8-N)
C
C
D
D
SHORELINE RESTORATION
AT EAST END OF POOL 8
(SR-8-E)
POOL 8
SHORELINE
RESTORATION AT POOL
8 UTILITY CAUSEWAY
(SR-8-UCW)
WETLAND COMPLEX AT
SOUTH END OF POOL 8
(WC-8-S)
E
E
POOL 7
WETLAND COMPLEX
IN POOLS 6 AND 7
(WC-6/7)
G
G
POOL 6
F
H
POOL 6 PENINSULA
RESTORATION
POTENTIAL
STAGING
AREA "A"