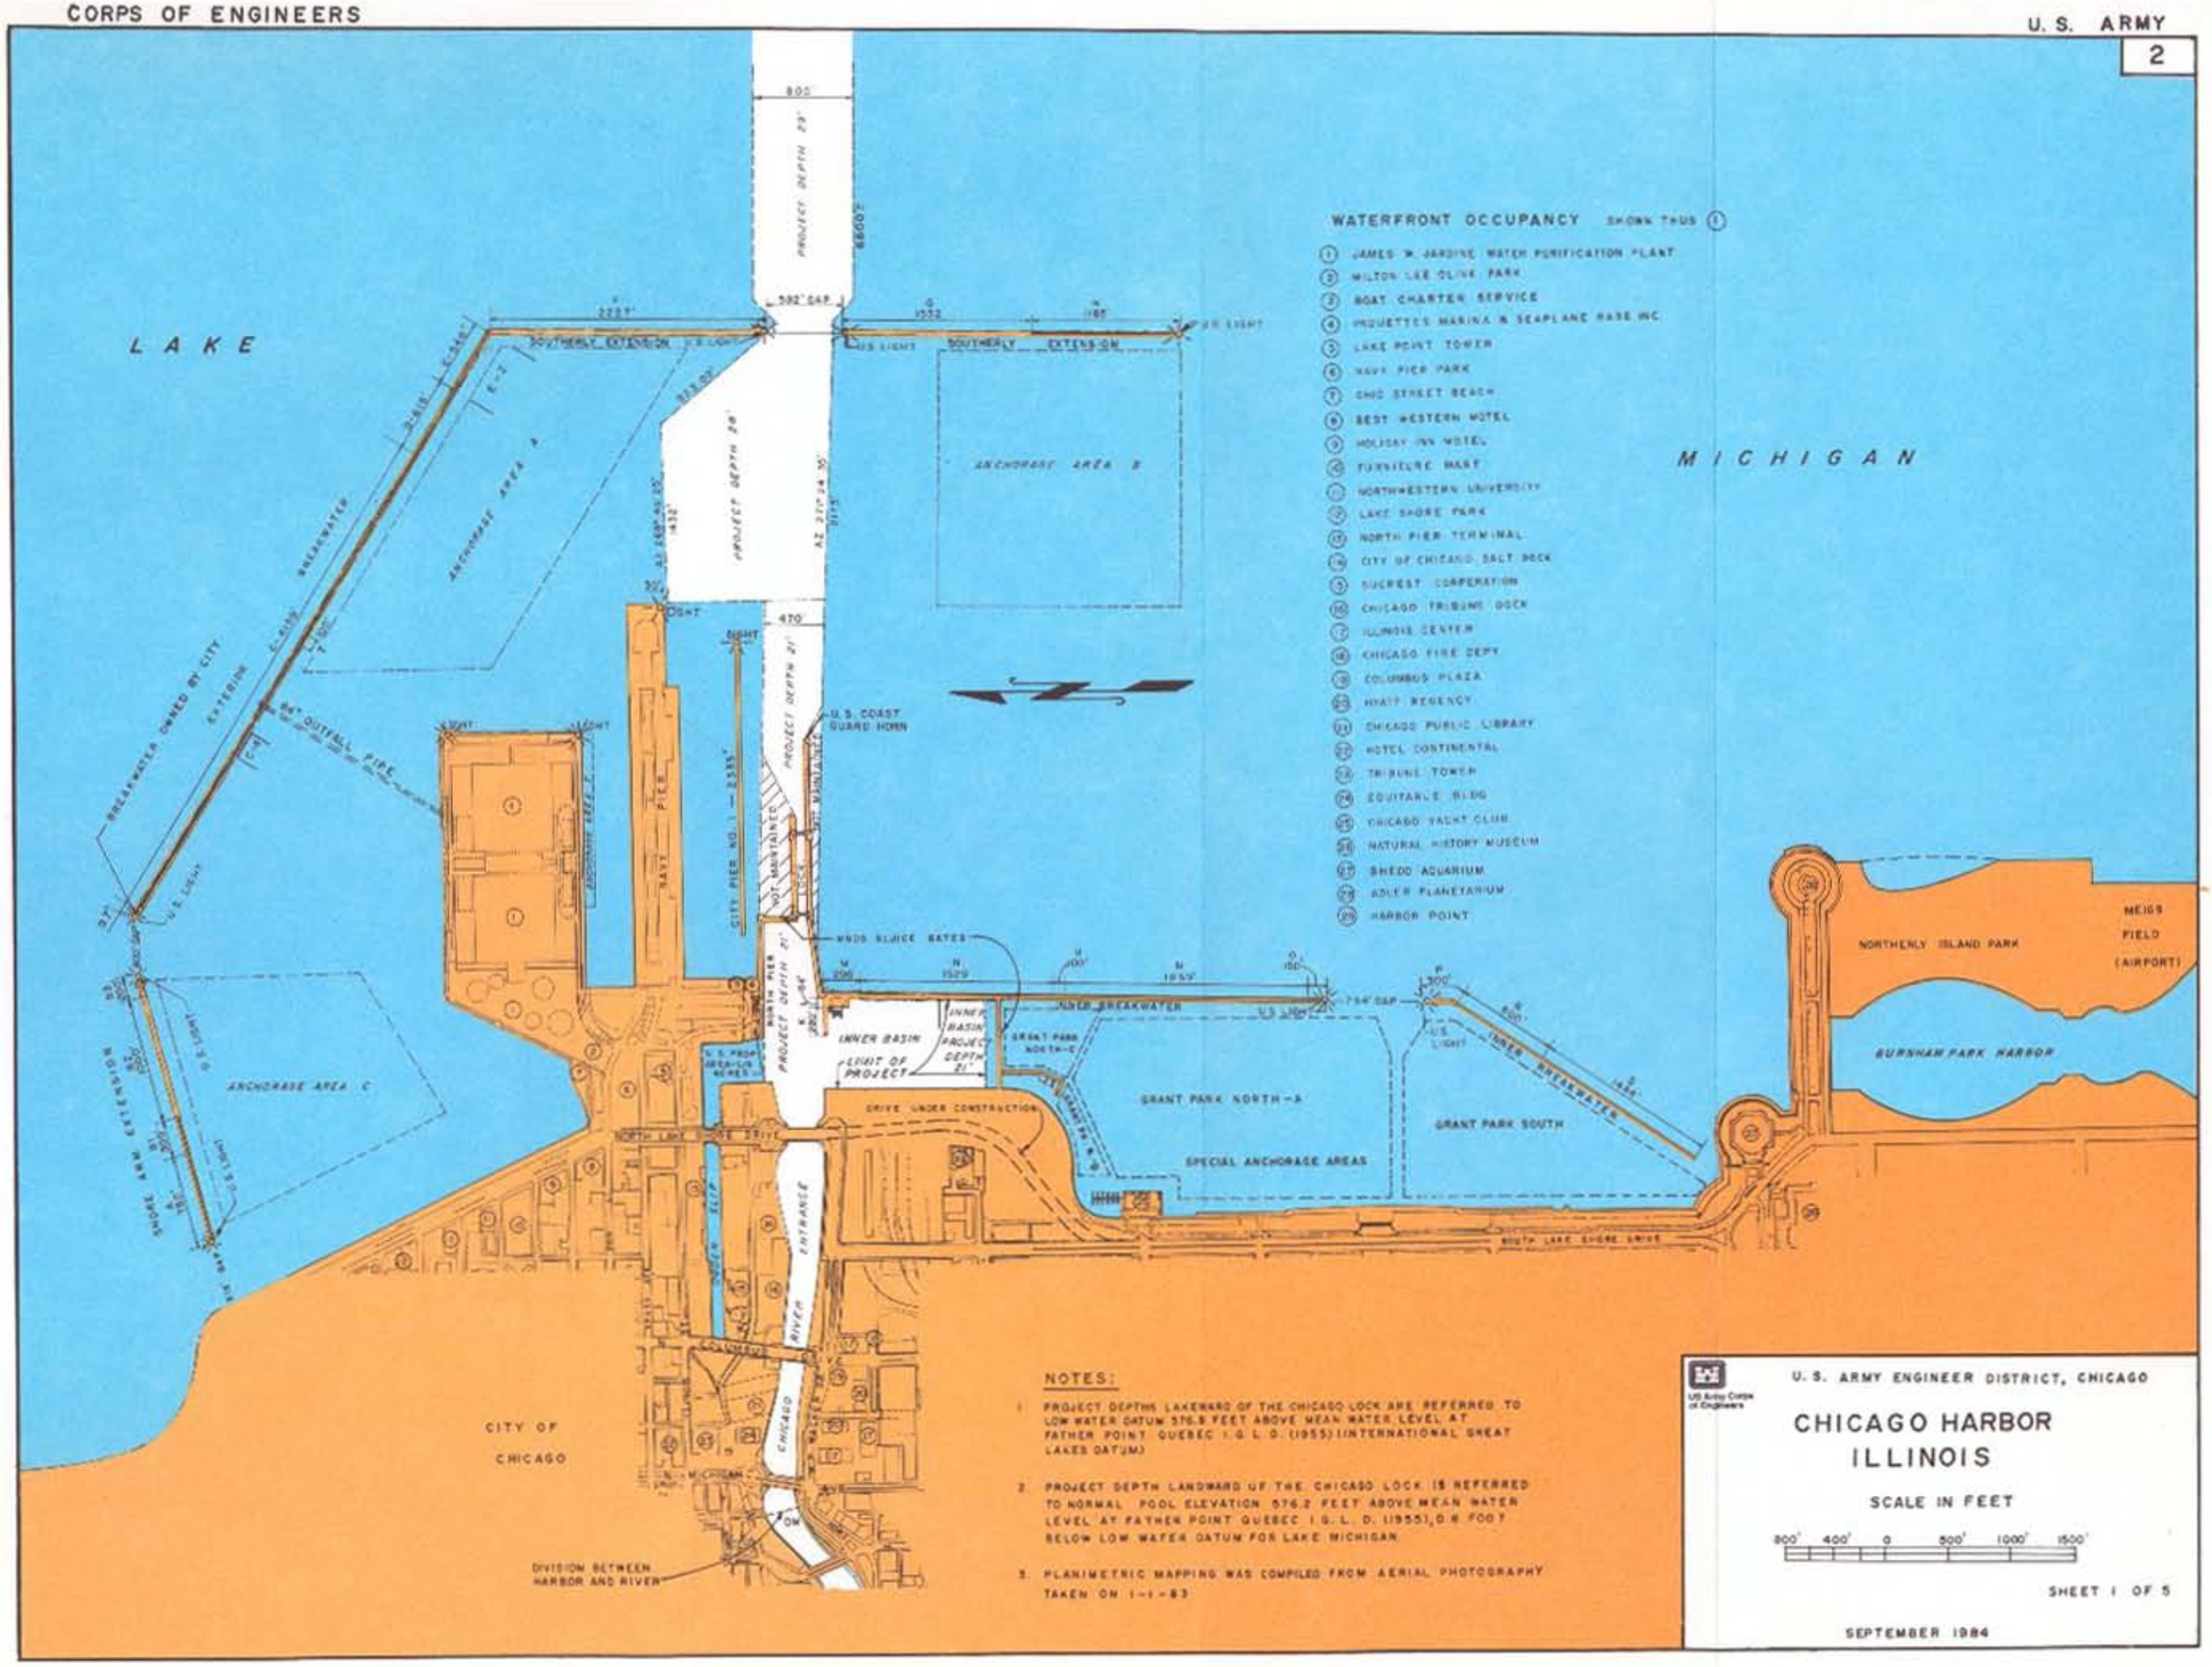
LAKE
MICHIGAN
WATERFRONT OCCUPANCY SHOWN THUS (1)
(1) JAMES W. JARDINE WATER PURIFICATION PLANT
(2) MILTON LEE OLIVE PARK
(3) BOAT CHARTER SERVICE
(4) PRIQUETTE'S MARINA & SEAPLANE BASE INC.
(5) LAKE POINT TOWER
(6) NAVY PIER PARK
(7) OHIO STREET BEACH
(8) BEST WESTERN MOTEL
(9) HOLIDAY INN MOTEL
(10) FURNITURE MART
(11) NORTHWESTERN UNIVERSITY
(12) LAKE SHORE PARK
(13) NORTH PIER TERMINAL
(14) CITY OF CHICAGO SALT DOCK
(15) SUCREST CORPORATION
(16) CHICAGO TRIBUNE DOCK
(17) ILLINOIS CENTER
(18) CHICAGO FIRE DEPT.
(19) COLUMBUS PLAZA
(20) HYATT REGENCY
(21) CHICAGO PUBLIC LIBRARY
(22) HOTEL CONTINENTAL
(23) TRIBUNE TOWER
(24) EQUITABLE BLDG.
(25) CHICAGO YACHT CLUB
(26) NATURAL HISTORY MUSEUM
(27) SHEDD AQUARIUM
(28) ADLER PLANETARIUM
(29) HARBOR POINT
PROJECT DEPTH 29'
PROJECT DEPTH 21'
SOUTHERLY EXTENSION
ANCHORAGE AREA A
ANCHORAGE AREA B
ANCHORAGE AREA C
BREAKWATER
BREAKWATER OWNED BY CITY
EXTENSION
84" OUTFALL PIPE
U.S. COAST GUARD HORN
CITY PIER NO. 1
NAVY PIER
NORTH PIER
MUD SLUICE GATES
INNER BASIN
LIMIT OF PROJECT
INNER BASIN PROJECT DEPTH 21'
OUTER BREAKWATER
INNER BREAKWATER
GRANT PARK NORTH-A
GRANT PARK NORTH-C
GRANT PARK SOUTH
SPECIAL ANCHORAGE AREAS
DRIVE UNDER CONSTRUCTION
NORTH LAKE SHORE DRIVE
SOUTH LAKE SHORE DRIVE
CHICAGO RIVER ENTRANCE
CHICAGO RIVER
CITY OF CHICAGO
DIVISION BETWEEN HARBOR AND RIVER
NORTHERLY ISLAND PARK
MEIGS FIELD (AIRPORT)
BURNHAM PARK HARBOR
NOTES:
1. PROJECT DEPTHS LAKEWARD OF THE CHICAGO LOCK ARE REFERRED TO LOW WATER DATUM 576.8 FEET ABOVE MEAN WATER LEVEL AT FATHER POINT QUEBEC I.G.L.D. (1955) (INTERNATIONAL GREAT LAKES DATUM)
2. PROJECT DEPTH LANDWARD OF THE CHICAGO LOCK IS REFERRED TO NORMAL POOL ELEVATION 576.2 FEET ABOVE MEAN WATER LEVEL AT FATHER POINT QUEBEC I.G.L.D. (1955), 0.6 FOOT BELOW LOW WATER DATUM FOR LAKE MICHIGAN
3. PLANIMETRIC MAPPING WAS COMPILED FROM AERIAL PHOTOGRAPHY TAKEN ON 1-1-83
U.S. ARMY ENGINEER DISTRICT, CHICAGO
CHICAGO HARBOR
ILLINOIS
SCALE IN FEET
800' 400' 0 500' 1000' 1500'
SHEET 1 OF 5
SEPTEMBER 1984