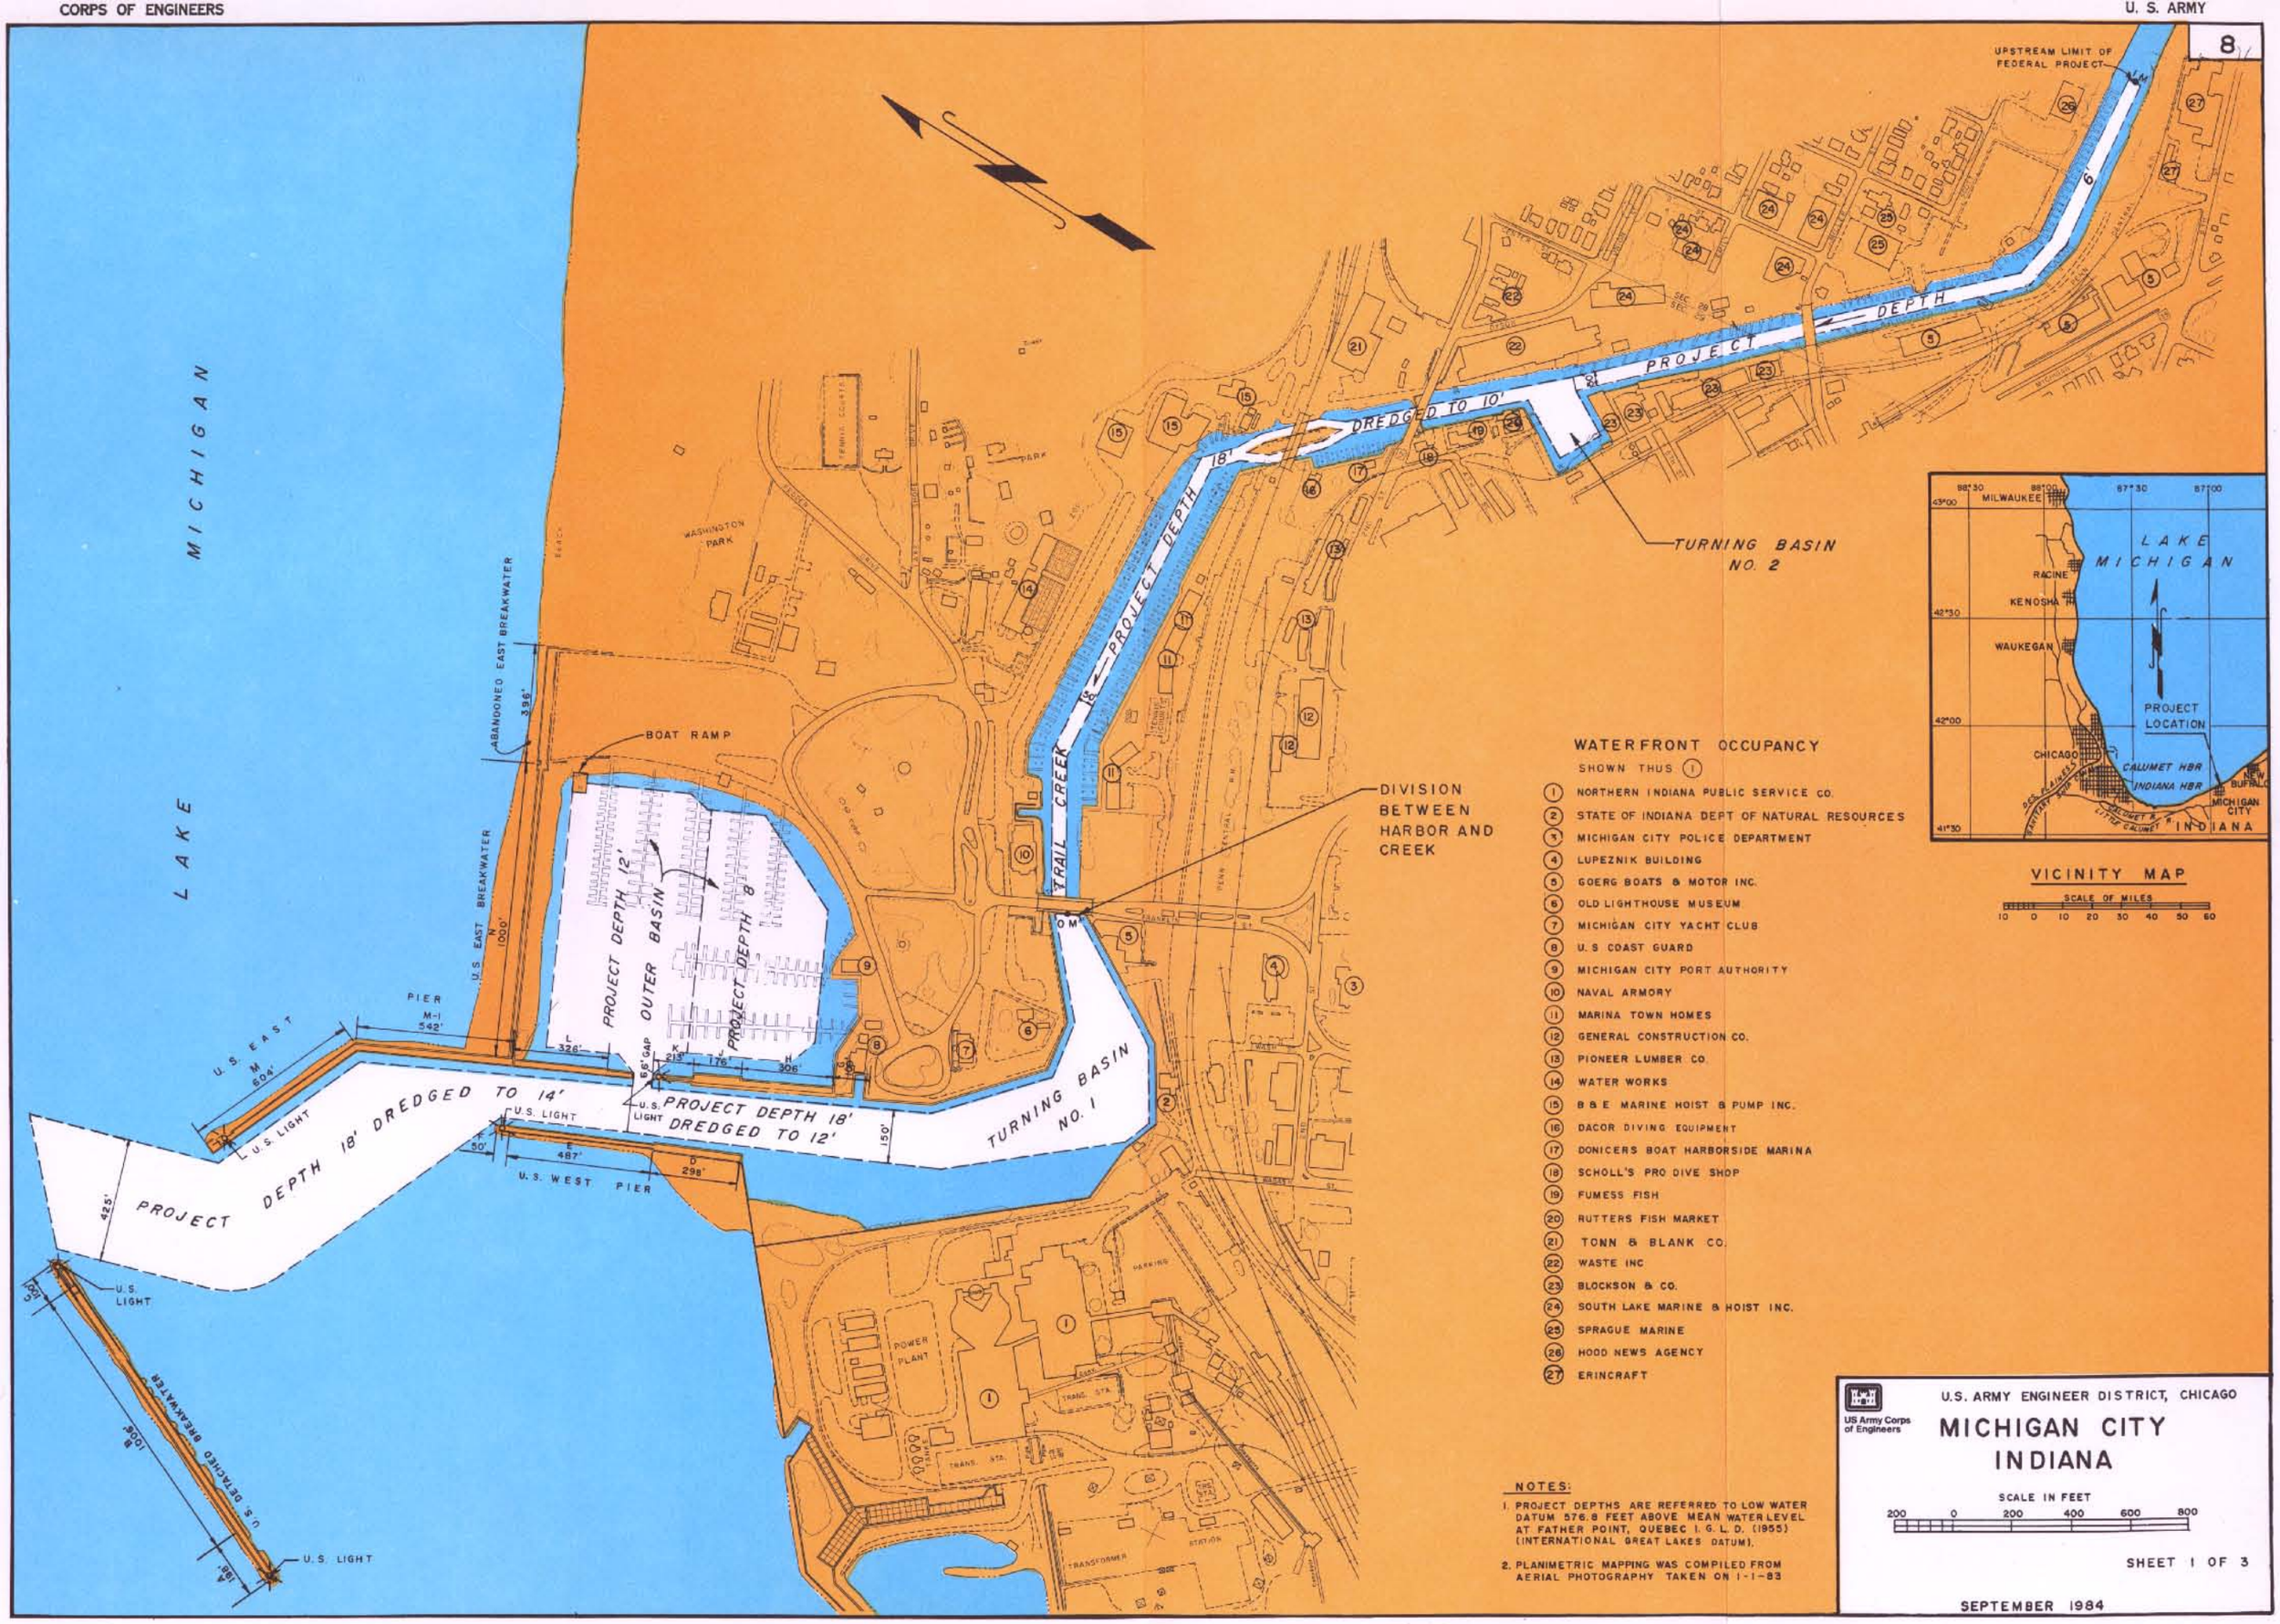
8
UPSTREAM LIMIT OF FEDERAL PROJECT
LAKE MICHIGAN
PROJECT DEPTH 18' DREDGED TO 10'
PROJECT DEPTH 6'
TURNING BASIN NO. 2
TRAIL CREEK
PROJECT DEPTH 18'
DIVISION BETWEEN HARBOR AND CREEK
WASHINGTON PARK
ABANDONED EAST BREAKWATER
BOAT RAMP
U.S. EAST BREAKWATER
PROJECT DEPTH 12'
OUTER BASIN
PROJECT DEPTH 8'
PIER M-1 542'
U.S. EAST M 604'
U.S. LIGHT
PROJECT DEPTH 18' DREDGED TO 14'
PROJECT DEPTH 18' DREDGED TO 12'
TURNING BASIN NO. 1
U.S. WEST PIER
U.S. DETACHED BREAKWATER
POWER PLANT
TRANS. STA.
TRANSFORMER STATION
PARKING
WATERFRONT OCCUPANCY
SHOWN THUS (1)
(1) NORTHERN INDIANA PUBLIC SERVICE CO.
(2) STATE OF INDIANA DEPT OF NATURAL RESOURCES
(3) MICHIGAN CITY POLICE DEPARTMENT
(4) LUPEZNIK BUILDING
(5) GOERG BOATS & MOTOR INC.
(6) OLD LIGHTHOUSE MUSEUM
(7) MICHIGAN CITY YACHT CLUB
(8) U.S COAST GUARD
(9) MICHIGAN CITY PORT AUTHORITY
(10) NAVAL ARMORY
(11) MARINA TOWN HOMES
(12) GENERAL CONSTRUCTION CO.
(13) PIONEER LUMBER CO.
(14) WATER WORKS
(15) B & E MARINE HOIST & PUMP INC.
(16) DACOR DIVING EQUIPMENT
(17) DONICERS BOAT HARBORSIDE MARINA
(18) SCHOLL'S PRO DIVE SHOP
(19) FUMESS FISH
(20) RUTTERS FISH MARKET
(21) TONN & BLANK CO.
(22) WASTE INC
(23) BLOCKSON & CO.
(24) SOUTH LAKE MARINE & HOIST INC.
(25) SPRAGUE MARINE
(26) HOOD NEWS AGENCY
(27) ERINCRAFT
VICINITY MAP
SCALE OF MILES
10 0 10 20 30 40 50 60
MILWAUKEE
RACINE
KENOSHA
WAUKEGAN
CHICAGO
CALUMET HBR
INDIANA HBR
MICHIGAN CITY
NEW BUFFALO
INDIANA
PROJECT LOCATION
LAKE MICHIGAN
NOTES:
1. PROJECT DEPTHS ARE REFERRED TO LOW WATER DATUM 576.8 FEET ABOVE MEAN WATER LEVEL AT FATHER POINT, QUEBEC I. G. L. D. (1955) (INTERNATIONAL GREAT LAKES DATUM).
2. PLANIMETRIC MAPPING WAS COMPILED FROM AERIAL PHOTOGRAPHY TAKEN ON 1-1-83
US Army Corps of Engineers
U.S. ARMY ENGINEER DISTRICT, CHICAGO
MICHIGAN CITY
INDIANA
SCALE IN FEET
200 0 200 400 600 800
SHEET 1 OF 3
SEPTEMBER 1984