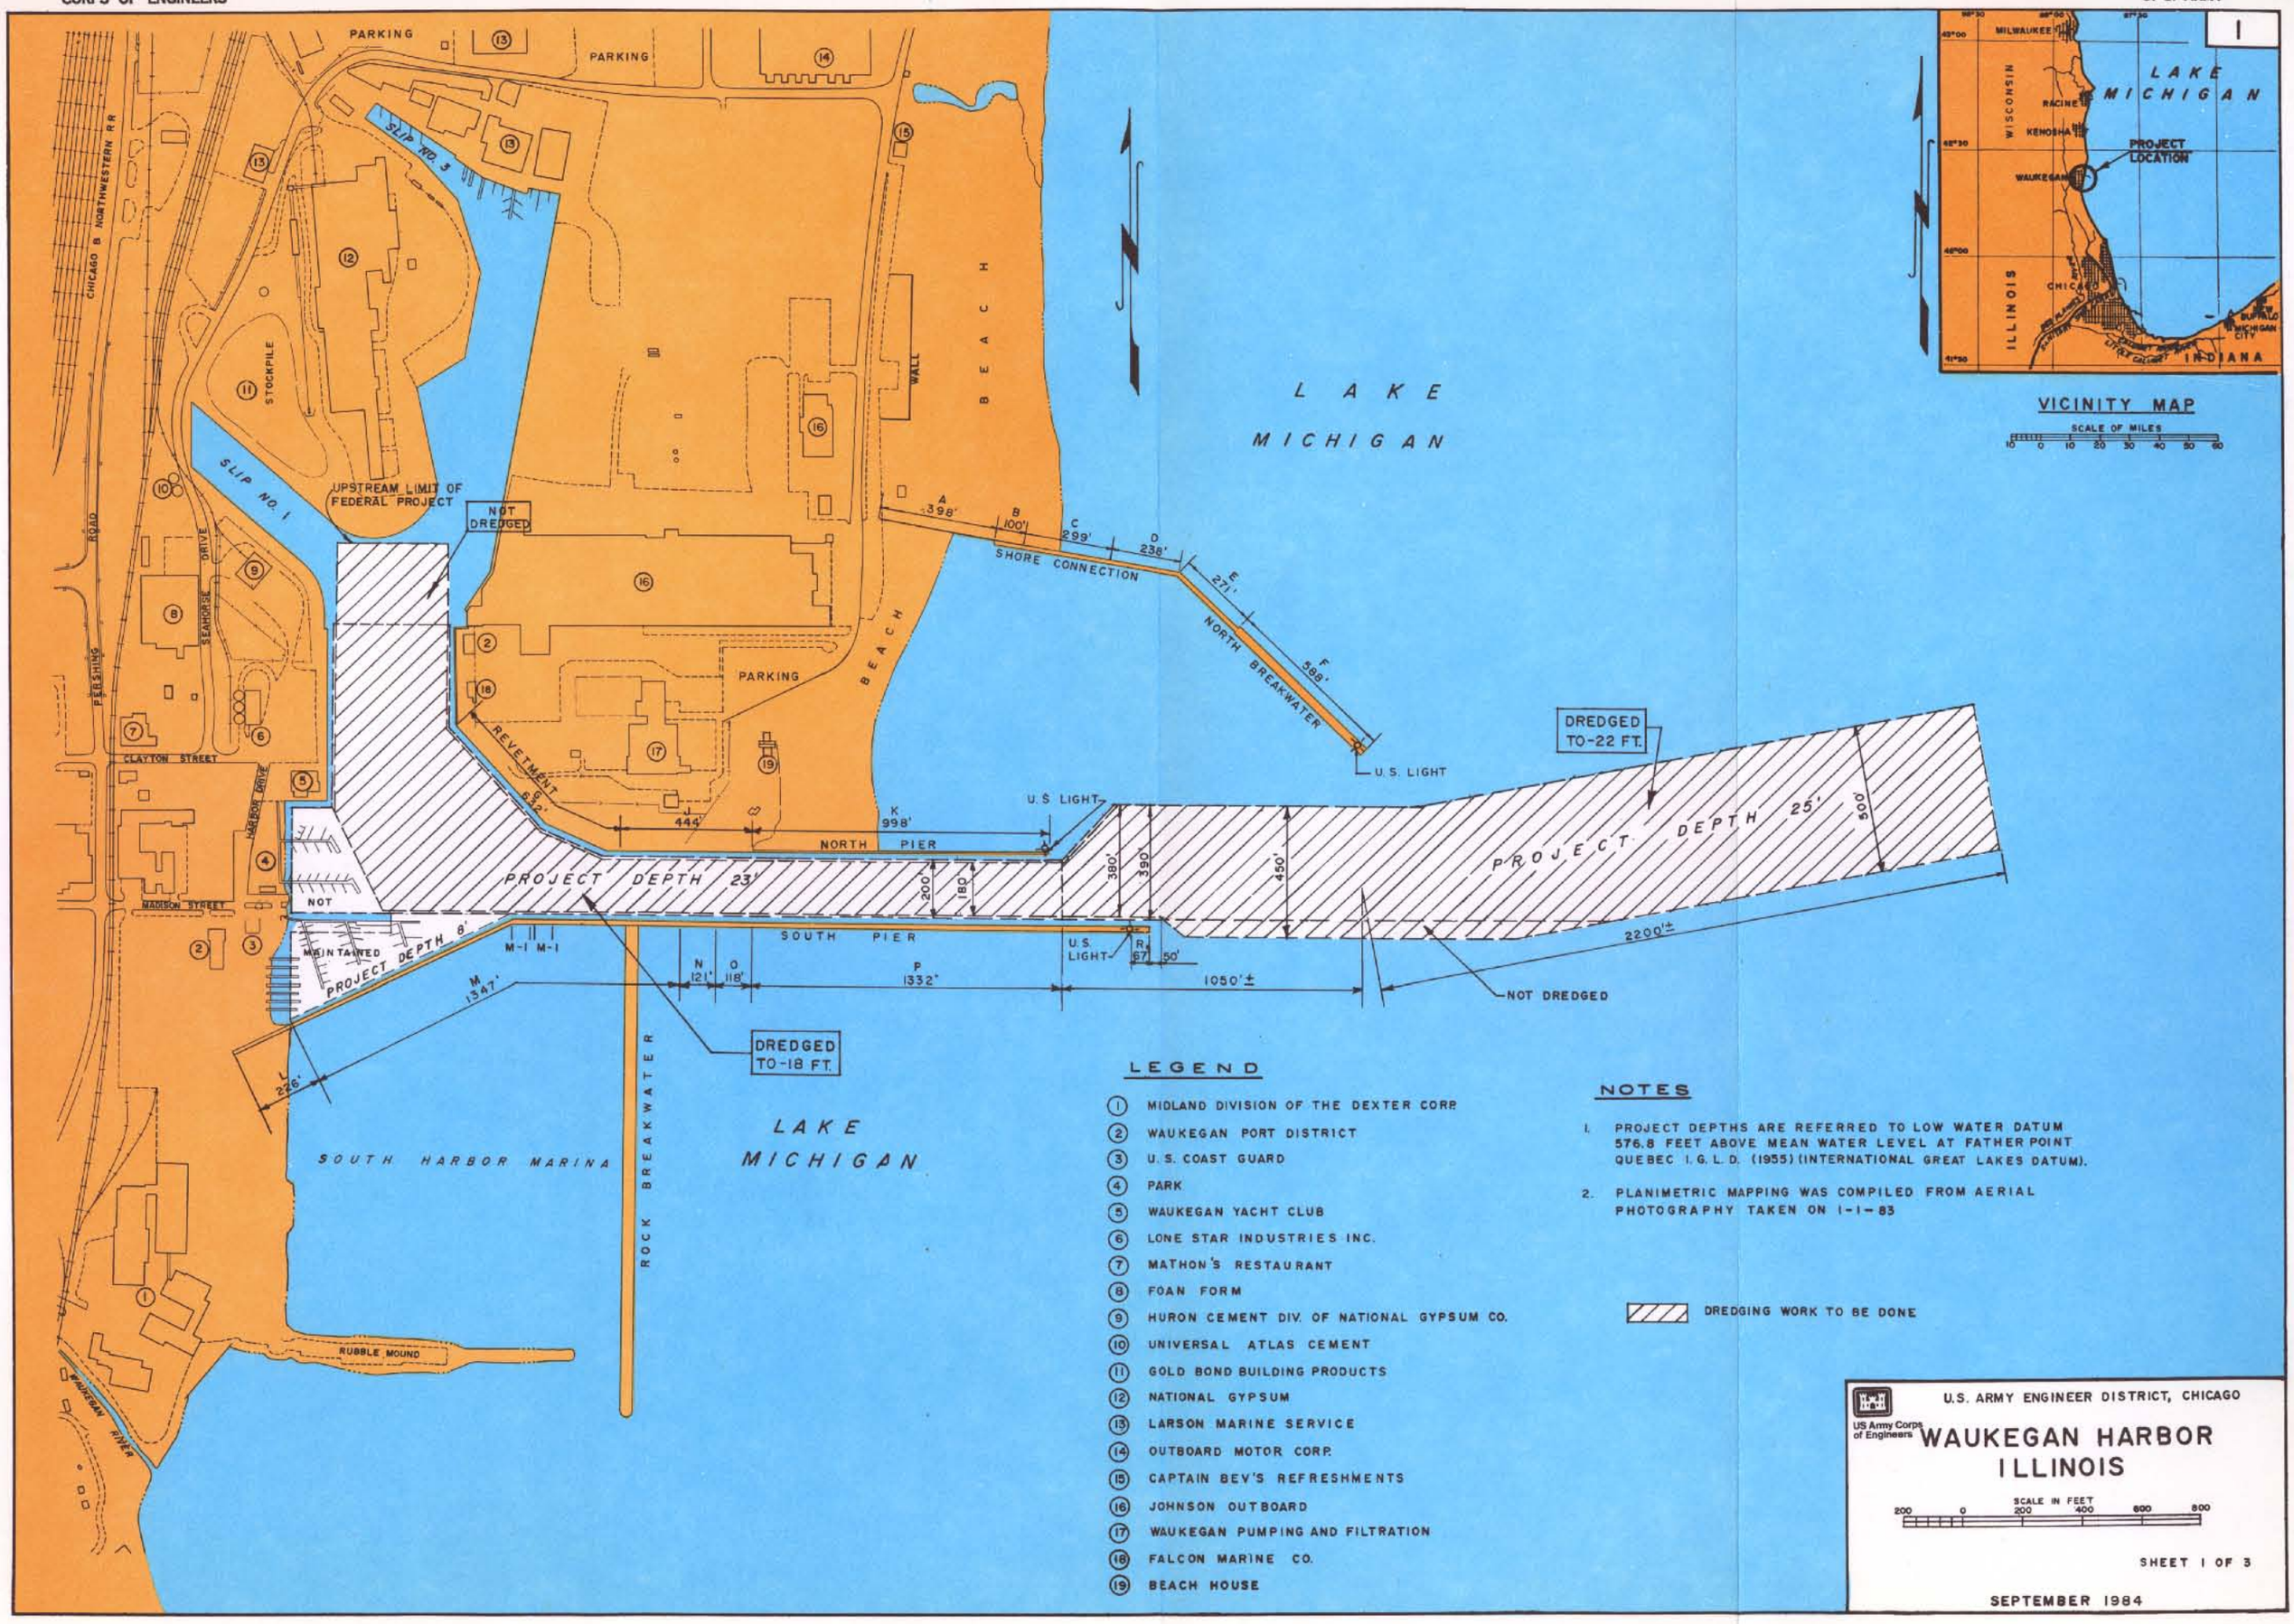

LEGEND

1. MIDLAND DIVISION OF THE DEXTER CORP.
2. WAUKEGAN PORT DISTRICT
3. U. S. COAST GUARD
4. PARK
5. WAUKEGAN YACHT CLUB
6. LONE STAR INDUSTRIES INC.
7. MATHON'S RESTAURANT
8. FOAM FORM
9. HURON CEMENT DIV. OF NATIONAL GYPSUM CO.
10. UNIVERSAL ATLAS CEMENT
11. GOLD BOND BUILDING PRODUCTS
12. NATIONAL GYPSUM
13. LARSON MARINE SERVICE
14. OUTBOARD MOTOR CORP.
15. CAPTAIN BEV'S REFRESHMENTS
16. JOHNSON OUTBOARD
17. WAUKEGAN PUMPING AND FILTRATION
18. FALCON MARINE CO.
19. BEACH HOUSE

NOTES

1. PROJECT DEPTHS ARE REFERRED TO LOW WATER DATUM 576.8 FEET ABOVE MEAN WATER LEVEL AT FATHER POINT QUEBEC I. G. L. D. (1955) (INTERNATIONAL GREAT LAKES DATUM).
2. PLANIMETRIC MAPPING WAS COMPILED FROM AERIAL PHOTOGRAPHY TAKEN ON 1-1-83

DREDGING WORK TO BE DONE

U.S. ARMY ENGINEER DISTRICT, CHICAGO

US Army Corps of Engineers

WAUKEGAN HARBOR
ILLINOIS

SCALE IN FEET
200 0 200 400 600 800

SHEET 1 OF 3

SEPTEMBER 1984