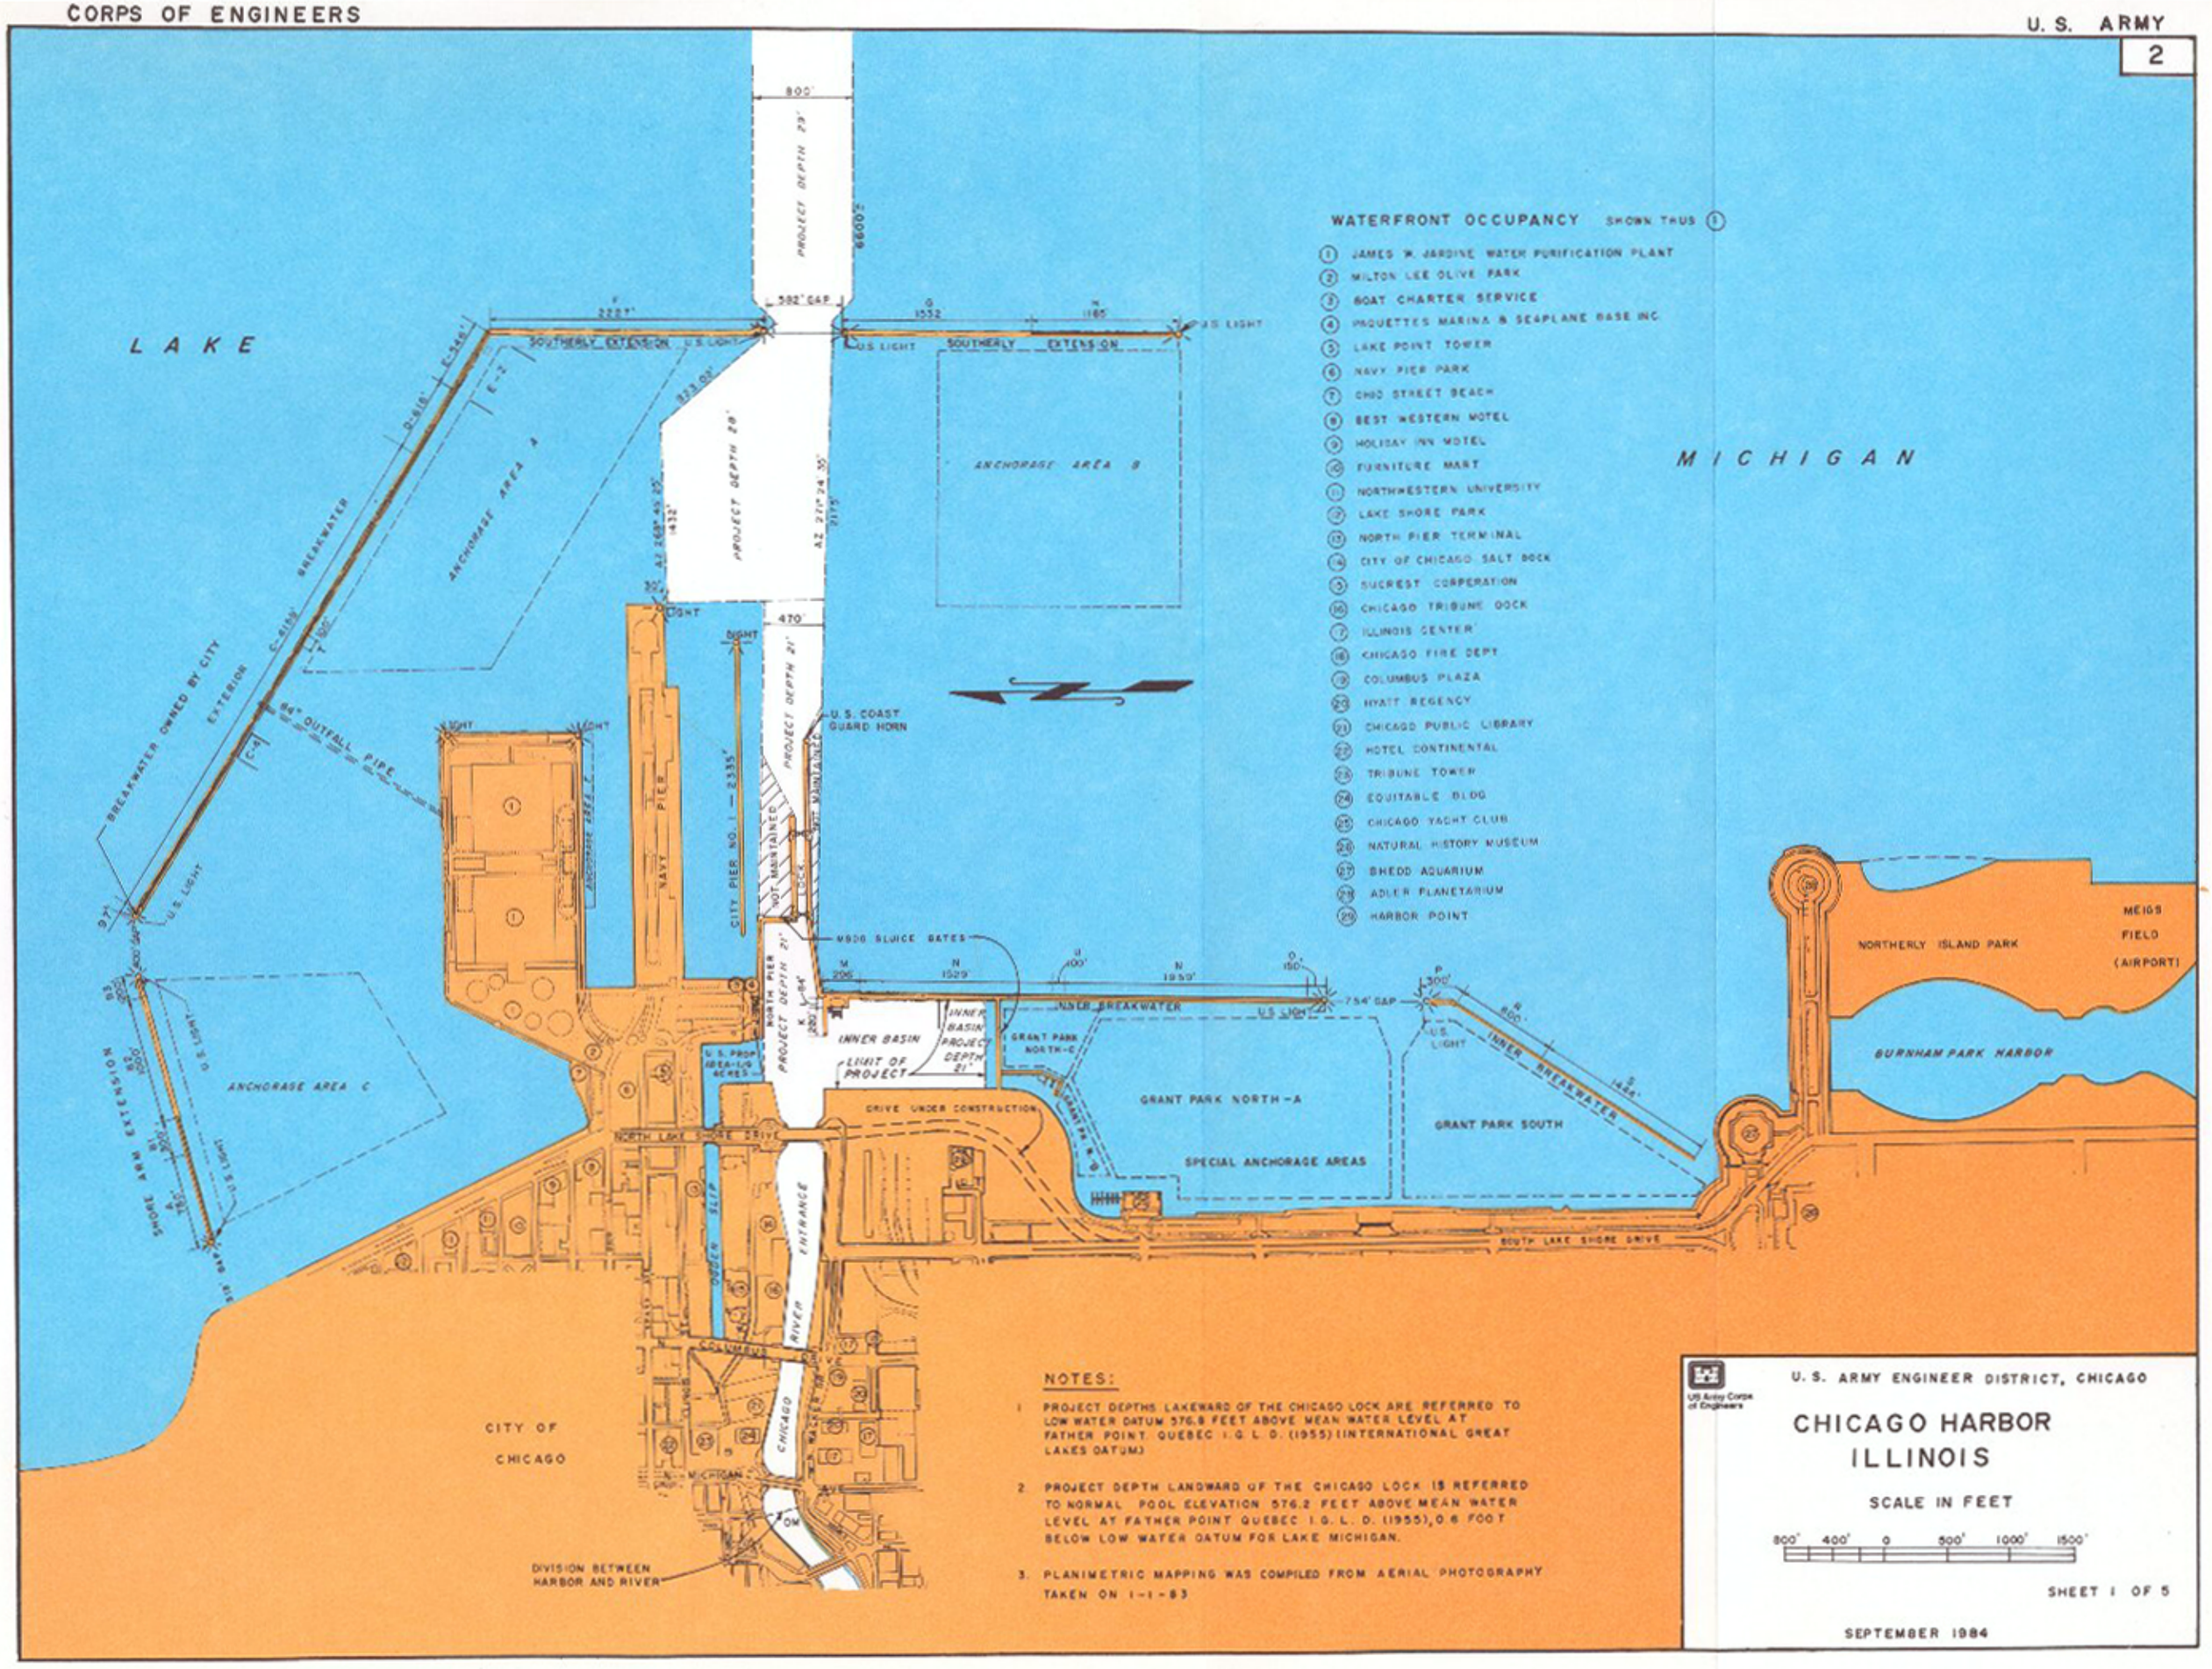

NOTES:

1. PROJECT DEPTHS LAKEWARD OF THE CHICAGO LOCK ARE REFERRED TO LOW WATER DATUM 576.8 FEET ABOVE MEAN WATER LEVEL AT FATHER POINT QUEBEC I.G.L.D. (1955) (INTERNATIONAL GREAT LAKES DATUM)
2. PROJECT DEPTH LANDWARD OF THE CHICAGO LOCK IS REFERRED TO NORMAL POOL ELEVATION 576.2 FEET ABOVE MEAN WATER LEVEL AT FATHER POINT QUEBEC I.G.L.D. (1955), 0.6 FOOT BELOW LOW WATER DATUM FOR LAKE MICHIGAN.
3. PLANIMETRIC MAPPING WAS COMPILED FROM AERIAL PHOTOGRAPHY TAKEN ON 1-1-83

US Army Corps of Engineers

U. S. ARMY ENGINEER DISTRICT, CHICAGO

CHICAGO HARBOR ILLINOIS

SCALE IN FEET

800' 400' 0 500' 1000' 1500'

SHEET 1 OF 5

SEPTEMBER 1984