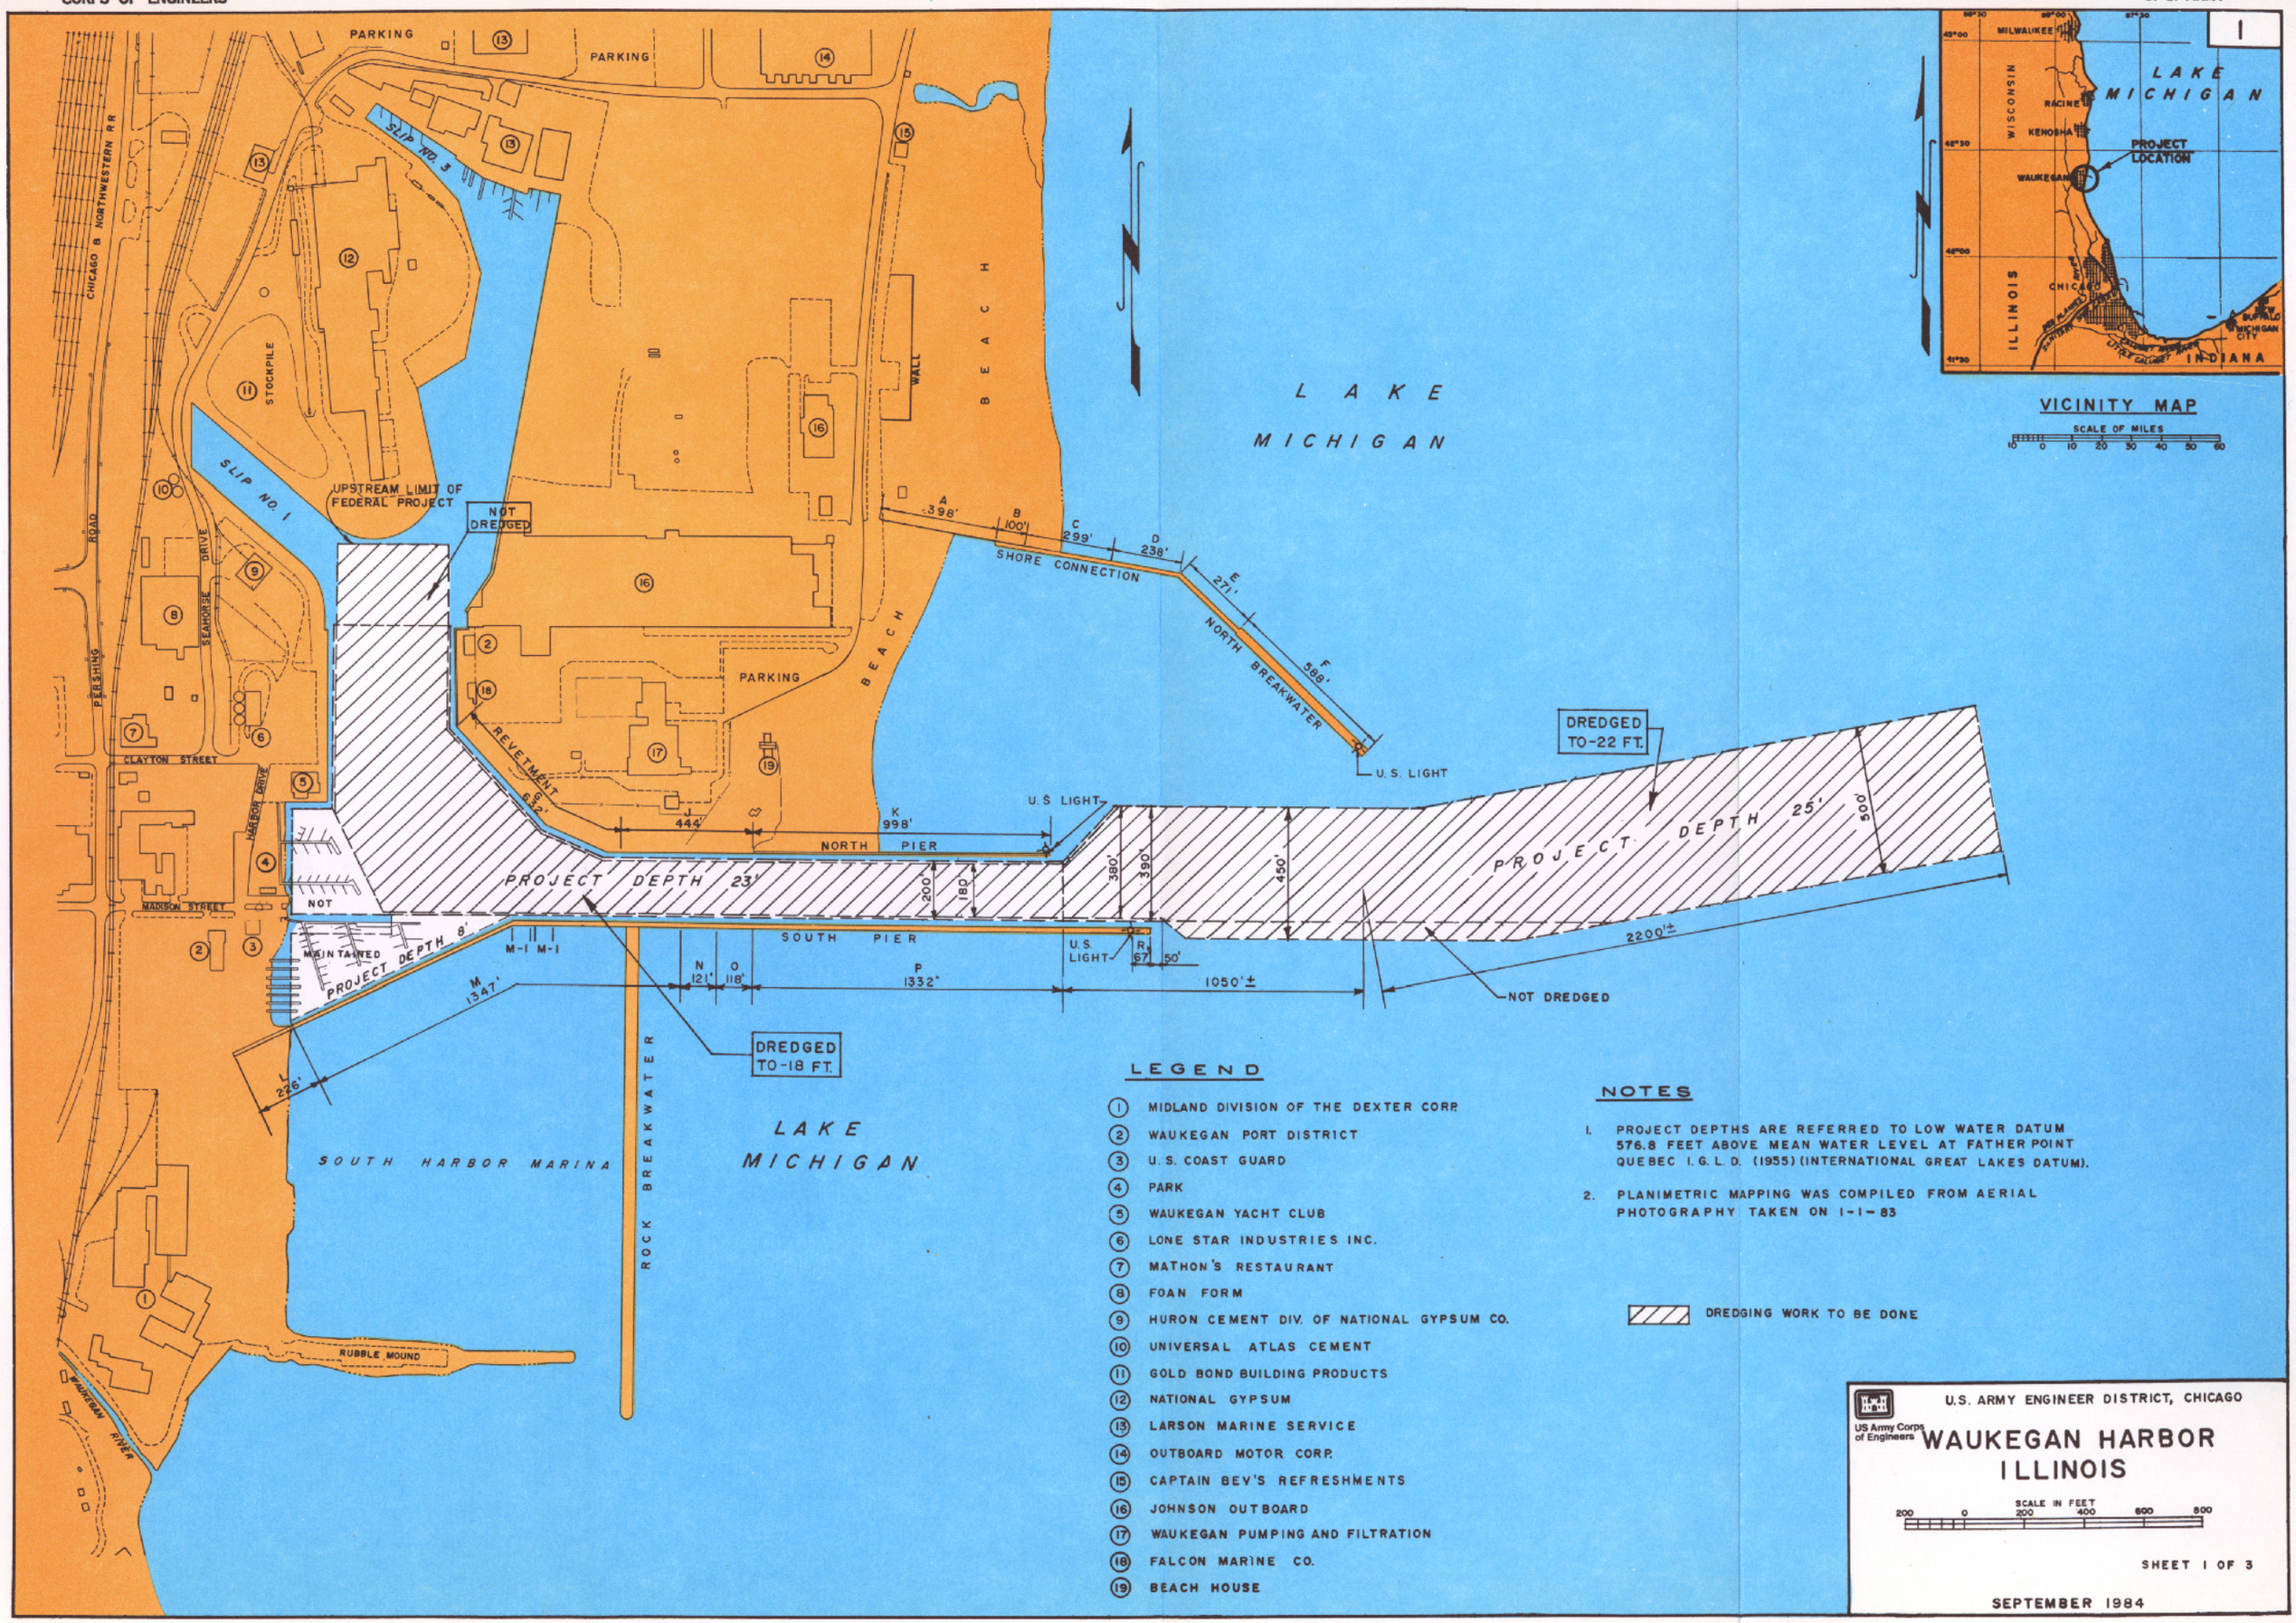
PARKING
SLIP NO. 3
SLIP NO. 1
STOCKPILE
CHICAGO & NORTHWESTERN RR
PERSHING ROAD
SEAHORSE DRIVE
CLAYTON STREET
HARBOR DRIVE
MADISON STREET
UPSTREAM LIMIT OF FEDERAL PROJECT
NOT DREDGED
WALL
BEACH
LAKE MICHIGAN
A 398'
B 100'
C 299'
D 238'
E 271'
F 588'
SHORE CONNECTION
NORTH BREAKWATER
U. S. LIGHT
DREDGED TO-22 FT.
PROJECT DEPTH 25'
500'
REVETMENT
G 632'
J 444'
K 998'
NORTH PIER
PROJECT DEPTH 23'
200'
180'
380'
390'
450'
NOT MAINTAINED
PROJECT DEPTH 8'
M-1 M-1
SOUTH PIER
N 121'
O 118'
P 1332'
R 67'
50'
1050'±
2200'±
NOT DREDGED
M 1347'
L 226'
DREDGED TO-18 FT.
ROCK BREAKWATER
SOUTH HARBOR MARINA
RUBBLE MOUND
WAUKEGAN RIVER
VICINITY MAP
SCALE OF MILES
10 0 10 20 30 40 50 60
MILWAUKEE
WISCONSIN
RACINE
KENOSHA
LAKE MICHIGAN
PROJECT LOCATION
WAUKEGAN
ILLINOIS
CHICAGO
BUFFALO
MICHIGAN CITY
INDIANA
LEGEND
1 MIDLAND DIVISION OF THE DEXTER CORP.
2 WAUKEGAN PORT DISTRICT
3 U. S. COAST GUARD
4 PARK
5 WAUKEGAN YACHT CLUB
6 LONE STAR INDUSTRIES INC.
7 MATHON'S RESTAURANT
8 FOAN FORM
9 HURON CEMENT DIV. OF NATIONAL GYPSUM CO.
10 UNIVERSAL ATLAS CEMENT
11 GOLD BOND BUILDING PRODUCTS
12 NATIONAL GYPSUM
13 LARSON MARINE SERVICE
14 OUTBOARD MOTOR CORP.
15 CAPTAIN BEV'S REFRESHMENTS
16 JOHNSON OUTBOARD
17 WAUKEGAN PUMPING AND FILTRATION
18 FALCON MARINE CO.
19 BEACH HOUSE
NOTES
1. PROJECT DEPTHS ARE REFERRED TO LOW WATER DATUM 576.8 FEET ABOVE MEAN WATER LEVEL AT FATHER POINT QUEBEC I. G. L. D. (1955) (INTERNATIONAL GREAT LAKES DATUM).
2. PLANIMETRIC MAPPING WAS COMPILED FROM AERIAL PHOTOGRAPHY TAKEN ON 1-1-83
DREDGING WORK TO BE DONE
U.S. ARMY ENGINEER DISTRICT, CHICAGO
US Army Corps of Engineers
WAUKEGAN HARBOR
ILLINOIS
SCALE IN FEET
200 0 200 400 600 800
SHEET 1 OF 3
SEPTEMBER 1984